COVER

Building Permit - Overall

124-126 Lockhart St, Como, WA 6152



CONTENT

A0.00	Cover Page
A1.01	Survey Plan
A1.02	Site and Services Plan - West
A1.03	Site and Services Plan - East
A1.04	Site Plan
A2.01	Overall - Ground Floor Plan
A2.02	Overall - First Floor Plan
A2.03	Overall - Second Floor Plan
A2.04	Overall - Roof Plan
A2.10	Slab setout Plan - Ground Floor
A2.11	Slab setout Plan - First Floor
A2.12	Slab setout Plan - Second Floor
A2.20	Hard landscaping, and Shade Structure Site Plan
A2.21	Hard landscaping, and Shade Structure Details
A3.01	Elevations - North + South
A3.02	Elevations - East + West
A4.01	Sections
A4.02	Sections
A5.01	Waste Management Plan
A5.02	Retaining and External lighting Plan
P1	Cover Page
P2	Landscape Context
P3	Landscape Plan
P4	Landscape Plan + West Portion
P5	Landscape Plan +East portion
P6	Landscape Metric + Ground Level
P7	Landscape Reference - Indicative Planting
P8	Landscape Reference - Indicative Planting

REFER TO DRAWINGS:
B 1.01 TO B 5.01
Bm 1.01 TO Bm 5.01
C1 1.01 TO C 5.01
Cm 1.01 TO Cm 5.01
D 1.01 TO D 5.01
Dm 1.01 TO Dm 5.01







URBANIZE

(08) 6243 6405
0438420344
urbanize@urbanize.com.au

DATE	REV	REASON FOR ISSUE	BY
29.09.26	C	Issue for CDC	
31.08.26	B	CDC Issue for Review	
29.07.26	A	Re-Issue for Consultants	
26.06.26	-	Issue for Consultants	

CONTRACTOR TO CHECK ALL DIMENSIONS & LEVELS ON SITE BEFORE COMMENCING ANY WORK OR PREPARING ANY SHOP DRAWINGS. FIGURED DIMENSIONS TAKE PRECEDENCE OVER MEASUREMENTS MANUALLY SCALED OFF DRAWINGS. LARGE SCALE DWGS TAKE PRECEDENCE OVER SMALLER SCALE DWGS.


COMO TOWNHOUSE DEVELOPMENT
124-126 Lockhart St, Como, WA 6152

Sheet Name

Cover Page


Building Permit

DRAWN	ST	DESIGNED	zz
CHECKED	CM	PRINCIPAL	Principal
DATE	29/09/2026		
PROJECT No.	630-GRI	DRAWING No.	REV.
Scale as shown - Half Scale @ A3		A0.00	Rev C

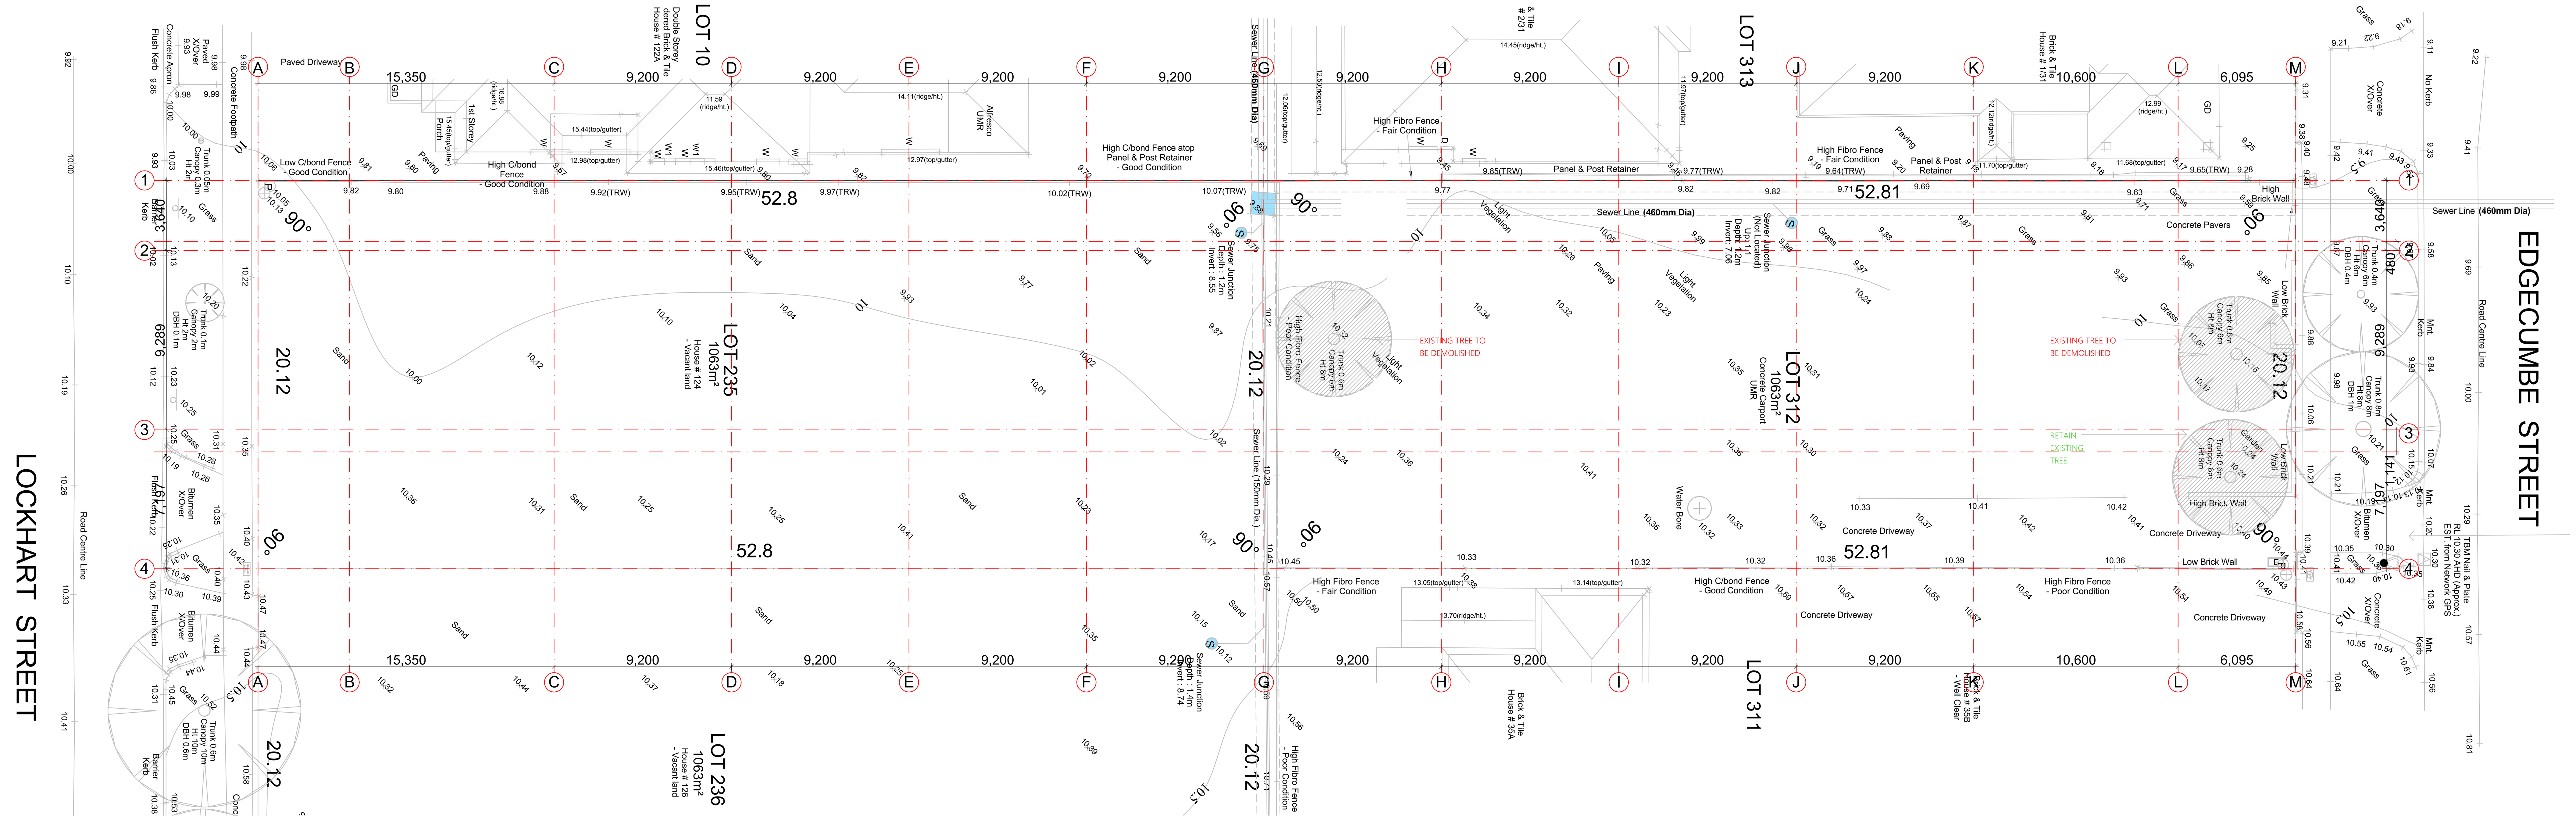

Existing Site Plan

Scale 1:200

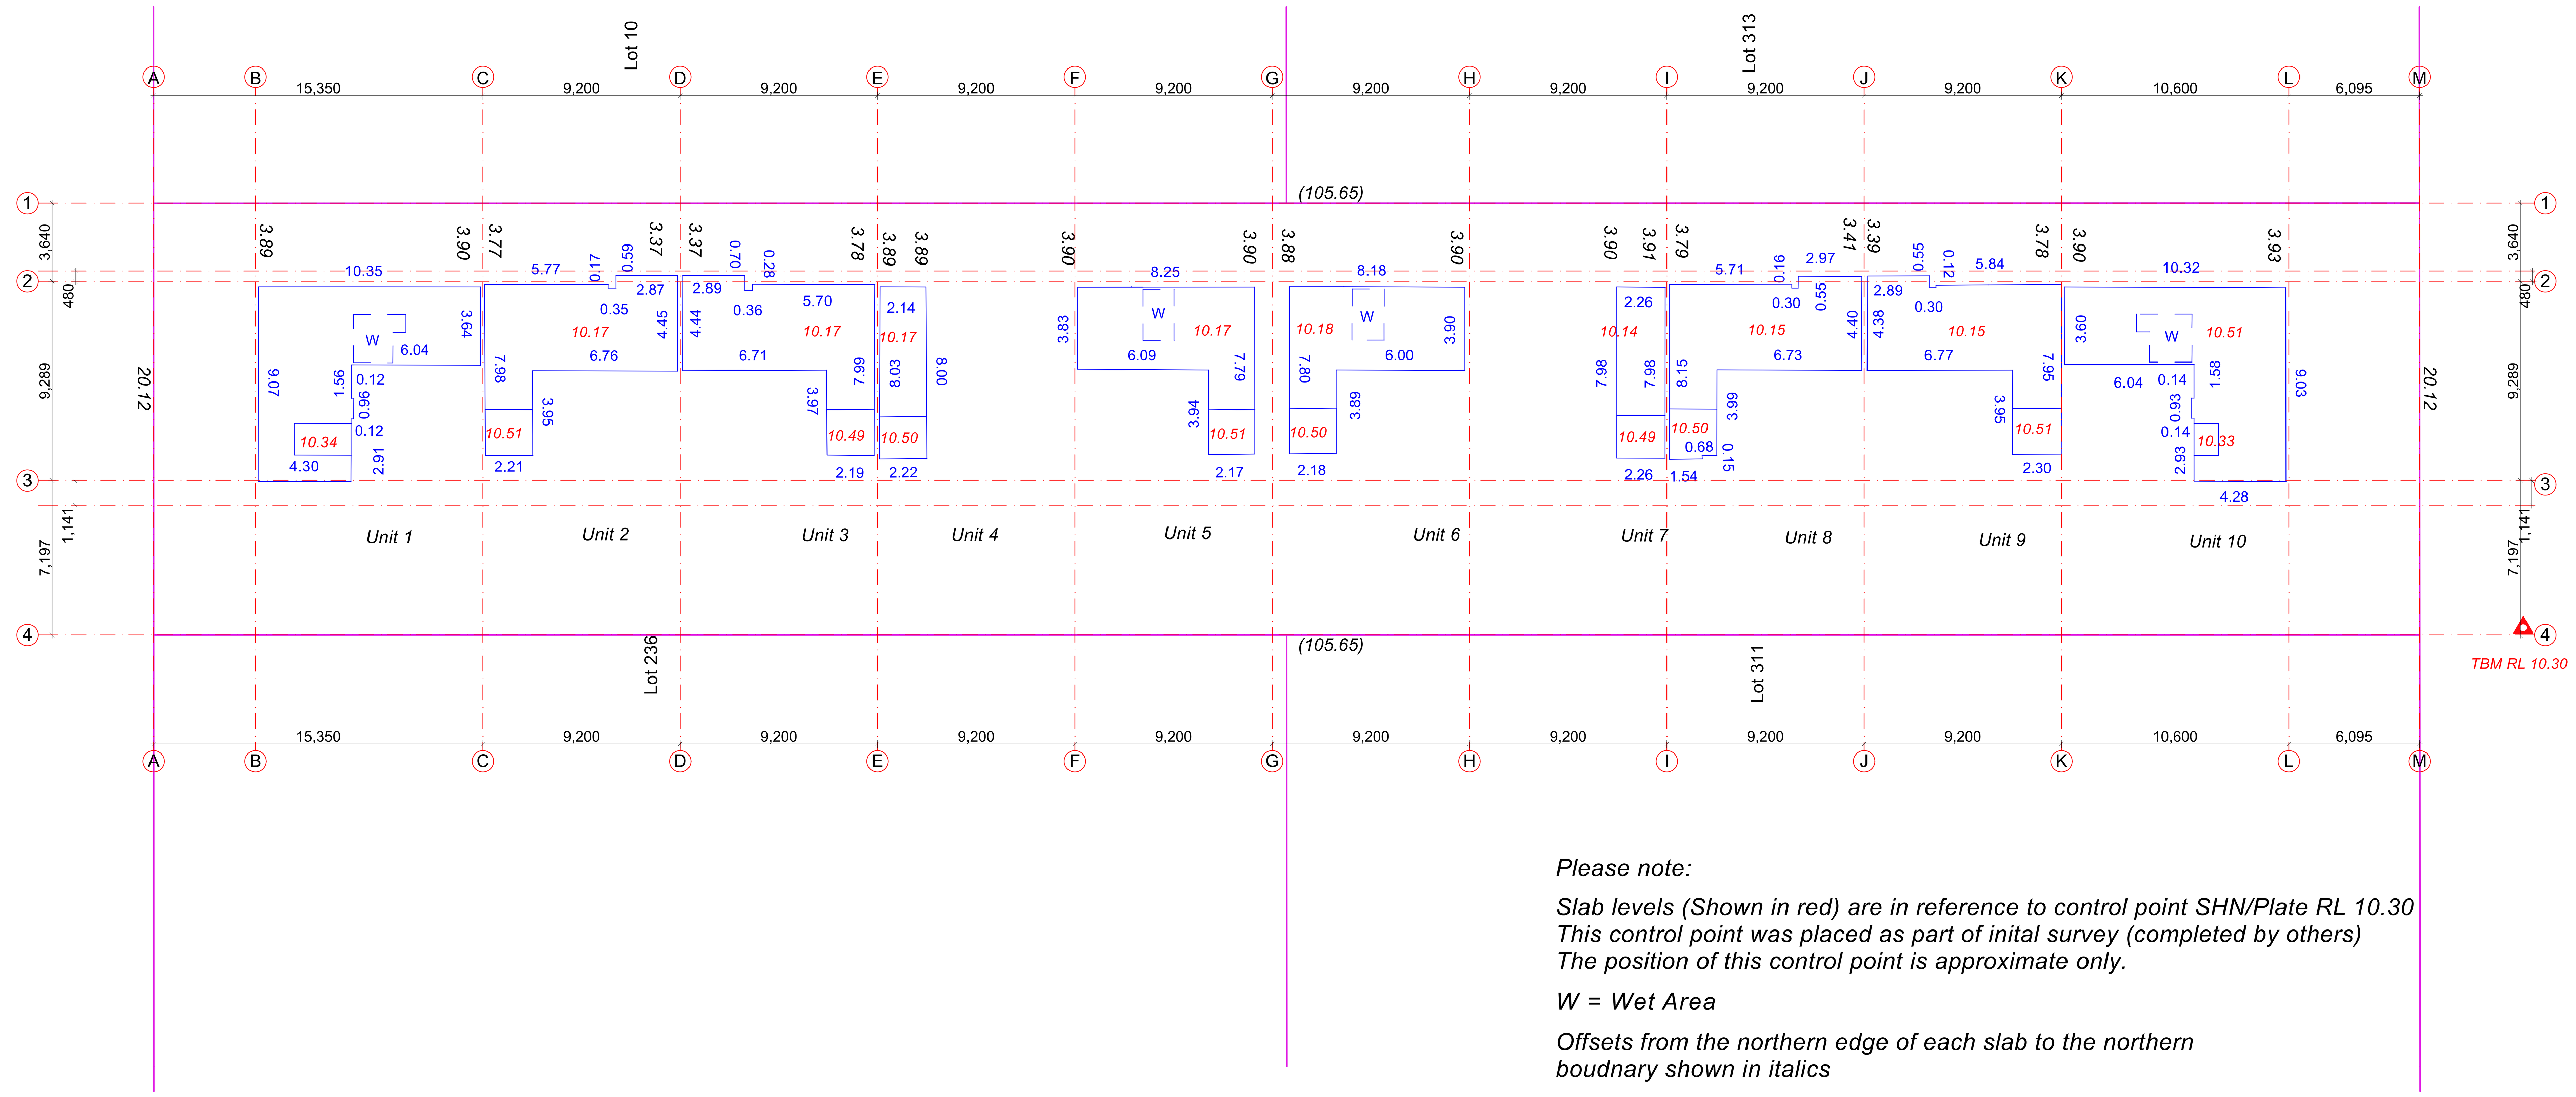

Please note:

Slab levels (Shown in red) are in reference to control point SHN/Plate RL 10.30
This control point was placed as part of inital survey (completed by others)
The position of this control point is approximate only.

W = Wet Area

Offsets from the northern edge of each slab to the northern boudnary shown in italics

Site As Built

Scale 1:200

URBANIZE
(08) 6243 6405
0438420344
urbanize@urbanize.com.au

DATE	REV	REASON FOR ISSUE	BY
29.09.26	C	Issue for CDC	
31.08.26	B	CDC Issue for Review	
29.07.26	A	Re-Issue for Consultants	
26.06.26	-	Issue for Consultants	

CONTRACTOR TO CHECK ALL DIMENSIONS & LEVELS ON SITE BEFORE COMMENCING ANY WORK OR PREPARING ANY SHOP DRAWINGS.
FIGURED DIMENSIONS TAKE PRECEDENCE OVER MEASUREMENTS MANUALLY SCALED OFF DRAWINGS.
LARGE SCALE DWGS TAKE PRECEDENCE OVER SMALLER SCALE DWGS.


COMO TOWNHOUSE DEVELOPMENT
124-126 Lockhart St, Como, WA 6152

Sheet Name


Survey Plan

Building Permit


DRAWN	ST	DESIGNED	zz
CHECKED	CM	PRINCIPAL	Principal
DATE	29/09/2026		
PROJECT No.	630-GRI	DRAWING No.	A1.01
Scale as shown - Half Scale @ A3		REV.	Rev C

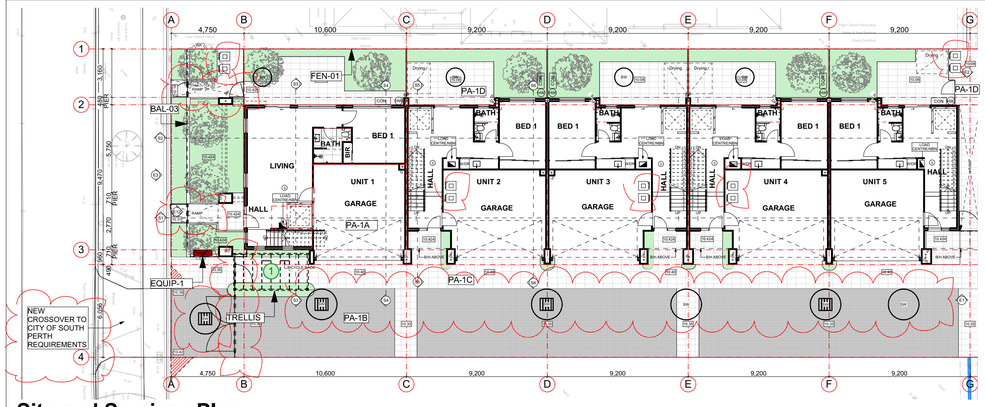


Site and Services Plan
Scale 1:200

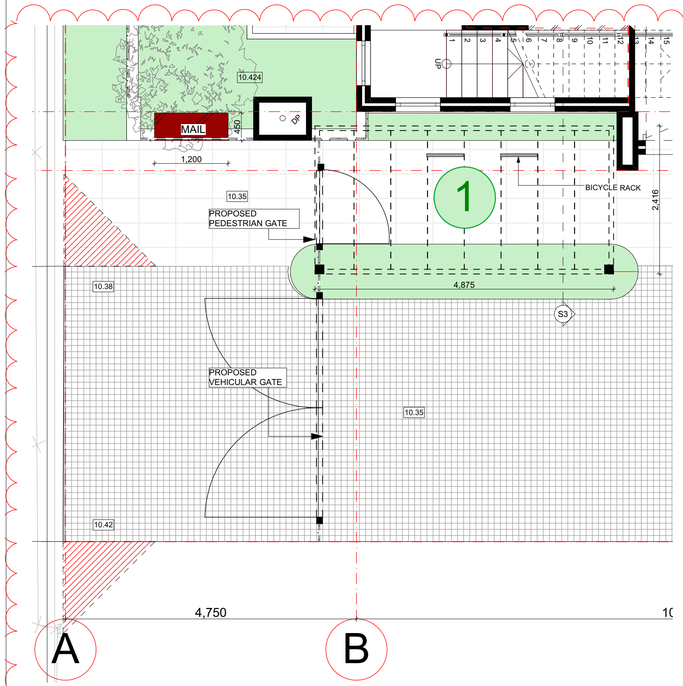

Ground Floor - West Fence and Gates
Scale 1:50

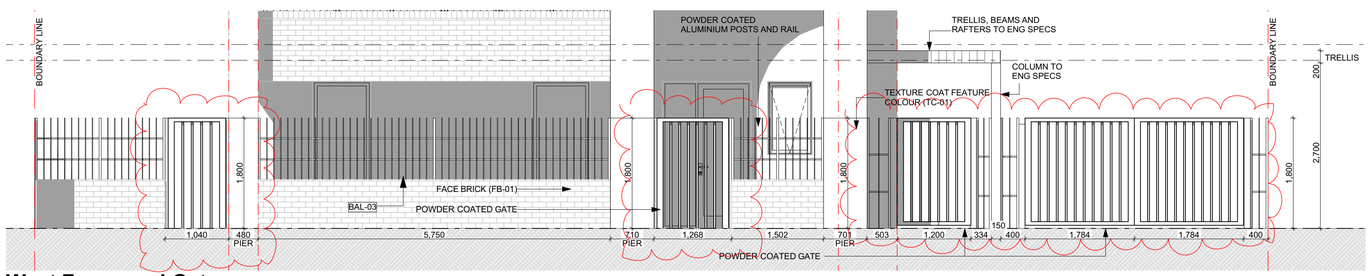

West Fence and Gates
Scale 1:50

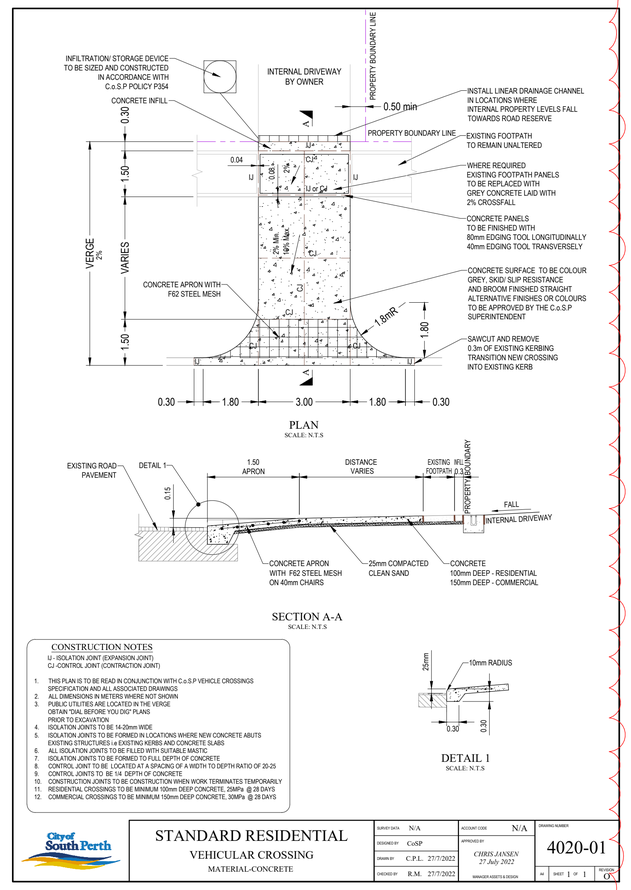

PLAN
SCALE: N.T.S

SECTION A-A
SCALE: N.T.S

CONSTRUCTION NOTES
U - ISOLATION JOINT (EXPANSION JOINT)
CJ -CONTROL JOINT (CONTRACTION JOINT)

1. THIS PLAN IS TO BE READ IN CONJUNCTION WITH C.o.S.P VEHICLE CROSSINGS SPECIFICATION AND ALL ASSOCIATED DRAWINGS
2. ALL DIMENSIONS IN METERS WHERE NOT SHOWN
3. PUBLIC UTILITIES ARE LOCATED IN THE VERGE OBTAIN "DIAL BEFORE YOU DIG" PLANS PRIOR TO EXCAVATION
4. ISOLATION JOINTS TO BE 14-20mm WIDE
5. ISOLATION JOINTS TO BE FORMED IN LOCATIONS WHERE NEW CONCRETE ABUTS EXISTING STRUCTURES i.e EXISTING KERBS AND CONCRETE SLABS
6. ALL ISOLATION JOINTS TO BE FILLED WITH SUITABLE MASTIC
7. ISOLATION JOINTS TO BE FORMED TO FULL DEPTH OF CONCRETE
8. CONTROL JOINT TO BE LOCATED AT A SPACING OF A WIDTH TO DEPTH RATIO OF 20-25
9. CONTROL JOINTS TO BE 1/4 DEPTH OF CONCRETE
10. CONSTRUCTION JOINTS TO BE CONSTRUCTION WHEN WORK TERMINATES TEMPORARILY
11. RESIDENTIAL CROSSINGS TO BE MINIMUM 150mm DEEP CONCRETE, 20MPa @ 28 DAYS
12. COMMERCIAL CROSSINGS TO BE MINIMUM 150mm DEEP CONCRETE, 30MPa @ 28 DAYS

DETAIL 1
SCALE: N.T.S

City of South Perth	STANDARD RESIDENTIAL VEHICULAR CROSSING MATERIAL-CONCRETE	SURVEY DATA: N/A; DESIGNED BY: CoSP; DRAWN BY: C.P.L. 27/7/2022; CHECKED BY: R.M. 27/7/2022	ACCOUNT CODE: N/A; APPROVED BY: CHRIS JANSEN 27 July 2022 MANAGER ASSETS & DESIGN	DRAWING NUMBER: 4020-01; SHEET 1 OF 1; REVISION: O

CROSSOVER REQUIREMENTS

GENERAL NOTES

ALL DIMENSIONS ARE IN MILLIMETRES U.N.O.
WRITTEN DIMENSIONS SHALL TAKE PRECEDENCE OVER SCALED DIMENSIONS
CONTRACTOR SHALL CARRY OUT WORK IN CONFORMANCE WITH THE B C A / N C C / RELEVANT STANDARDS AND THE LOCAL AUTHORITY REQUIREMENTS
THE MAIN CONTRACTOR IS TO ENSURE THIS DRAWING IS READ IN CONJUNCTION WITH ALL RELEVANT ARCHITECTURAL, STRUCTURAL AND SERVICE CONSULTANT DOCUMENTATION TO ENSURE FULL CO-ORDINATION BETWEEN TRADES PRIOR TO WORK COMMENCEMENT
LARGE SCALE DRAWINGS SHALL TAKE PRECEDENCE OVER SMALLER SCALE DRAWINGSCONTRACTOR SHALL CARRY OUT WORK IN CONFORMANCE WITH THE B C A / N C C / RELEVANT STANDARDS AND THE LOCAL AUTHORITY REQUIREMENTS
SEEK CLARIFICATION FROM SUPERINTENDENT FOR ANY DISCREPANCIES
ALL EXTERNAL FLOOR SURFACES TO FALL AWAY FROM BUILDING
REFER INTERIOR DOCUMENTATION FOR SETOUTS AND EXACT LOCATIONS OF CABINETRY, FITTINGS, FIXTURES, PLUMBING, FLOOR WASTES AND TILING
ALL MATERIALS SHALL BE NEW & CONFORM TO WHAT IS SHOWN ON THE DRAWINGS AND IN THE SCHEDULES
THE CONTRACTOR SHALL CHECK & VERIFY ALL DIMENSIONS ON SITE, PRIOR TO THE COMMENCEMENT OF ANY BUILDING WORK. ALL WINDOW DIMENSIONS ARE NOMINAL AND ARE TO BE MEASURED ON SITE
THE CONTRACTOR SHALL VISIT THE SITE & NOTE ALL SITE CONDITIONS & ACCESS REQUIREMENTS
REFER TO WALL TYPES PLANS FOR WALL & STRUCTURAL COLUMN SETOUTS
REFER SLAB SETOUT PLANS FOR SLAB SETOUTS
ENSURE ALL STRUCTURAL STEEL COLUMNS WITHIN 3m OF SITE BOUNDARY TO BE FIRE PROTECTED TO CODES AND STANDARDS
INSTALL FLASHINGS, EDGE TRIMS AND APPROPRIATE SEAL AS REQUIRED TO ACHIEVE WEATHER TIGHTNESS. FINISH TO BE SAME AS ADJACENT MATERIAL U.N.O.

NOTES

- KUNISEAL (O.A.E.) TO ALL COLD JOINTS
- CONFIRM LOCATION OF INSPECTION / CLEANOUT POINTS TO ALL SOIL STACKS WITH ARCHITECT PRIOR TO INSTALLATION
- SERVICES PENETRATION THROUGH WALLS AND FLOORS WHICH REQUIRES FIRE RATING SHALL BE PROTECTED BY APPROPRIATE FIRE COLLAR
- RAINWATER PIPES, WASTE PIPES, SOIL STACKS AND THE LIKE IN WALL CAVITIES SHALL BE ACOUSTICALLY LAGGED O.A.E.
- DRAINAGE PIPES OF BALCONIES, PLANTERS, CONC. ROOFS SHALL BE CAST INTO SLAB WHERE THERE IS NO SUFFICIENT CEILING SPACE OR NO SOFFIT LINING TO CONCEAL PIPES. APPLICABLE TO ALL AREAS EXCEPT FOR THE CONCRETE SOFFIT OF CARPARK / DRIVEWAY
- FLOOR WASTES, DRAINAGE POINTS AND PLANTER DRAINS TO LOCATIONS SHOWN ON FLOOR PLANS. REFER NOTE ABOVE FOR PIPE CAST INTO SLABS. REF. HYD
- PROVIDE SKIRTING TILES AND DOOR THRESHOLD TILES TO BALCONIES
- PROVIDE COMPLIANCE ALUMINIUM NOSING TO STAIR TREADS
- PROVIDE RONDO FINISHING TRIMS TO ALL HARDWALL PLASTER AND DRYLINED INTERNAL & EXTERNAL WALLS. RONDO TRIM MATERIAL SELECTIONS SHALL BE APPROPRIATE FOR THE INTENDED ENVIRONMENT
- GENERAL ARRANGEMENT PLANS DIMENSIONED TO WALL LINING
- PROVIDE FINISHING EDGE TRIMS FOR INTERNAL & EXTERNAL TIMBER FLOOR, TILED FLOOR, TILED WALL AT THE FOLLOWING TYPICAL LOCATIONS:
  a) HORIZONTAL SURFACES:
  i) ALONG THE CHANGE OF FINISHES
  ii) ALONG FREE EDGE END TERMINATIONS
  iii) ALONG EXTERNAL CORNER JUNCTIONS OF HORIZONTAL & VERTICAL SURFACES
  b) VERTICAL SURFACES:
  i) ALONG FREE EDGE END TERMINATIONS

EXTERNAL FINISHES NOTE:

PA-1C	MIDLAND BRICK COACHSTONE CLASSIC
PA-1B	CONCRETE - WASHED AGGREGATE
PA-1D	MIDLAND BRICK COACHSTONE CLASSIC

Master file

Floor	Category	Area (m²)
External		
	External paving	286.88
	Landscaping	49.58
	Driveway	469.24
	TOTAL	805.7

NOTES:
DIMENSIONS PROVIDED ON GENERAL ARRANGEMENT PLANS ARE TO WALL STRUCTURE

FLOOR PLANS
OVERALL SETOUTS, WINDOWS AND DOORS TYPES. GENERAL APARTMENTS LAYOUTS AND PLUMBING LOCATIONS


WALL TYPES
FULL SETOUT OF WALLS AND WINDOWS, WALL TYPES TAGGED FOR REFERENCE.

SLAB SETOUT
LOCATION OF SLABEDGES, SET DOWS, PENETRATIONS AND PLUMBING SETOUT

WALL TYPE NOTES

NOTES - WALL TYPES (EXTERNAL AND INTERNAL)

- PROVIDE CAVITY FLASHING TO PREVENT MOISTURE INGRESS TO INTERIORS.
- CUSTOM PROFILED COLORBOND PARAPET CAPPING, U.N.O.
- WATERPOOF MEMBRANE TO RETAINING WALLS, PLANTER WALLS, CONCRETE FASCIAS W/ SHELF ANGLE, SHOWERS, BATHS AND OTHER AREAS AS REQ'D.
- COREFFLUTE, GEOTEXTILE AND DRAINAGE CELLS TO INSIDE PLANTERS.
- FINAL FINISHED WALL SURFACES OF LINING MATERIAL VARYING IN THICKNESS TO BE ALIGNED AND TAPED TO ACHIEVE FLUSHED SURFACE W/O STEPPING.
- APARTMENT BOUNDING WALLS EXTENT TO U/S OF ROOF OR SLAB ABOVE.
  ALL STUD FRAME WALLS TO BE REINFORCED TO BE SUITABLE FOR MOUNTING CABINETRY, BASIN, BENCHES, FIXTURES, FITTINGS AND THE LIKE.
- CONFIRM GLAZING FRAME WIDTHS AND PACK OUT ANY INTERMEDIARY COLUMNS/SUPPORTS TO ACHIEVE FLUSH FINISH.
- ALL EXTERNAL LOADBEARING STEEL COLUMNS SHALL BE FIRE PROTECTED.
- CROSS CHECK WITH INTERIOR DRAWINGS FOR SHOWER WALL HEIGHTS.
- DIMENSION PROVIDED ON WALL TYPE PLANS AND SLAB SETOUT PLANS ARE TO STRUCTURE FINISHES LAYERS.

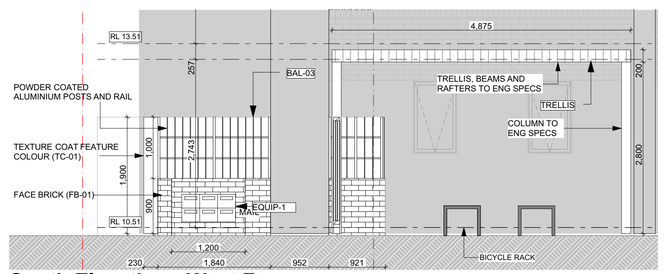

South Elevation - West Fence
Scale 1:50

URBANIZE
(08) 6243 6405
0438420344
urbanize@urbanize.com.au

DATE	REV	REASON FOR ISSUE	BY
29.09.26	C	Issue for CDC	
31.08.26	B	CDC Issue for Review	
29.07.26	A	Re-Issue for Consultants	
26.06.26	-	Issue for Consultants	


CONTRACTOR TO CHECK ALL DIMENSIONS & LEVELS ON SITE BEFORE COMMENCING ANY WORK OR PREPARING ANY SHOP DRAWINGS. FIGURED DIMENSIONS TAKE PRECEDENCE OVER MEASUREMENTS MANUALLY SCALED OFF DRAWINGS. LARGE SCALE DWGS TAKE PRECEDENCE OVER SMALLER SCALE DWGS.

COMO TOWNHOUSE DEVELOPMENT
124-126 Lockhart St, Como, WA 6152

Sheet Name
Site and Services Plan - West

Building Permit

DRAWN	ST	DESIGNED	zz
CHECKED	CM	PRINCIPAL	Principal
DATE	29/09/2026		
PROJECT No.	630-GRI	DRAWING No.	A1.02
Scale as shown - Half Scale @ A3		REV.	Rev C

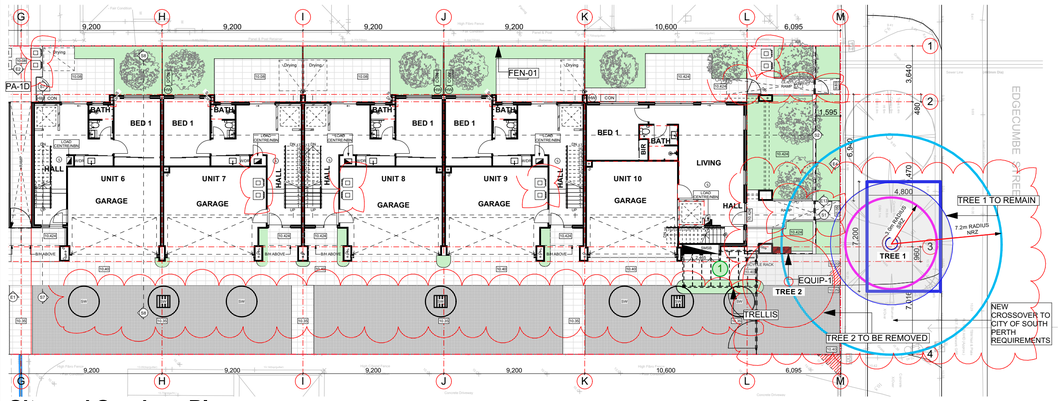

Site and Services Plan
Scale 1:200


ARBORIST NOTES

MAIN CONTRACTOR TO ENSURE ARBORIST REPORT REQUIREMENTS ARE MET.




LEGEND


Tree trunk & number:	Tree 1	Cat. A TPZ:	
Category U Crown & No:		Cat. B TPZ:	
Trees away from devt.:		Cat. C TPZ:	
Proposed building footprint:		Tree to be removed for devt:	
TPZ Fencing		SRZ (Structural Root Zone)	

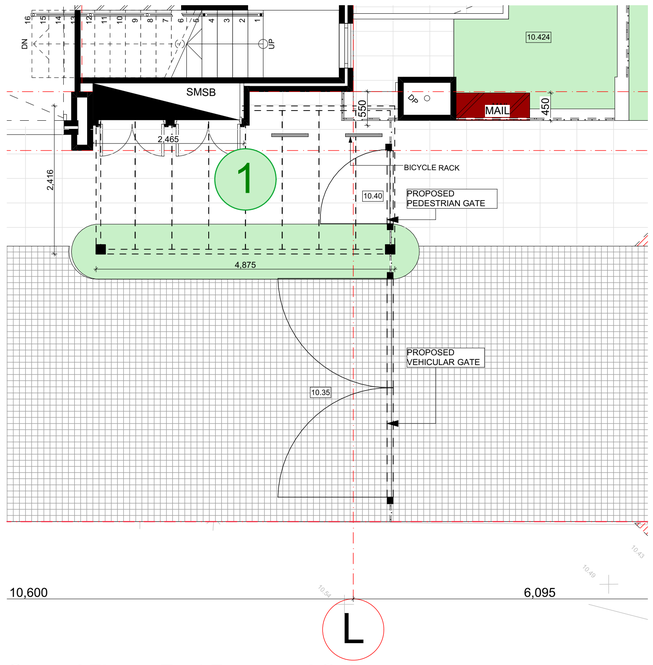

Ground Floor - East Fence and Gates
Scale 1:50

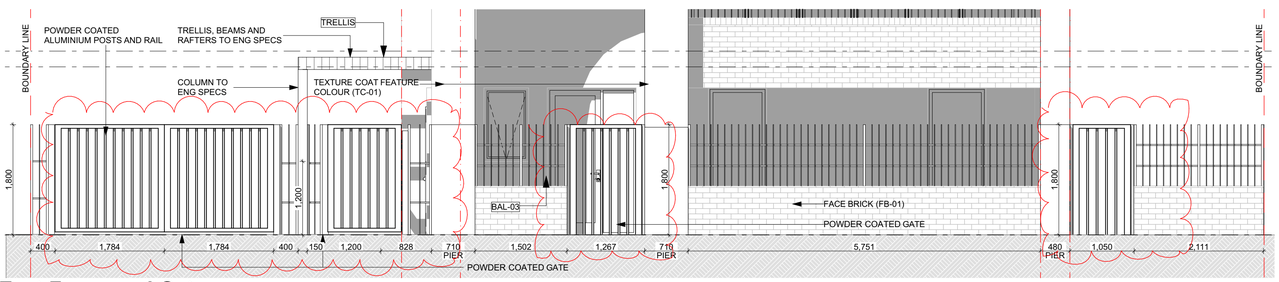

East Fence and Gates
Scale 1:50

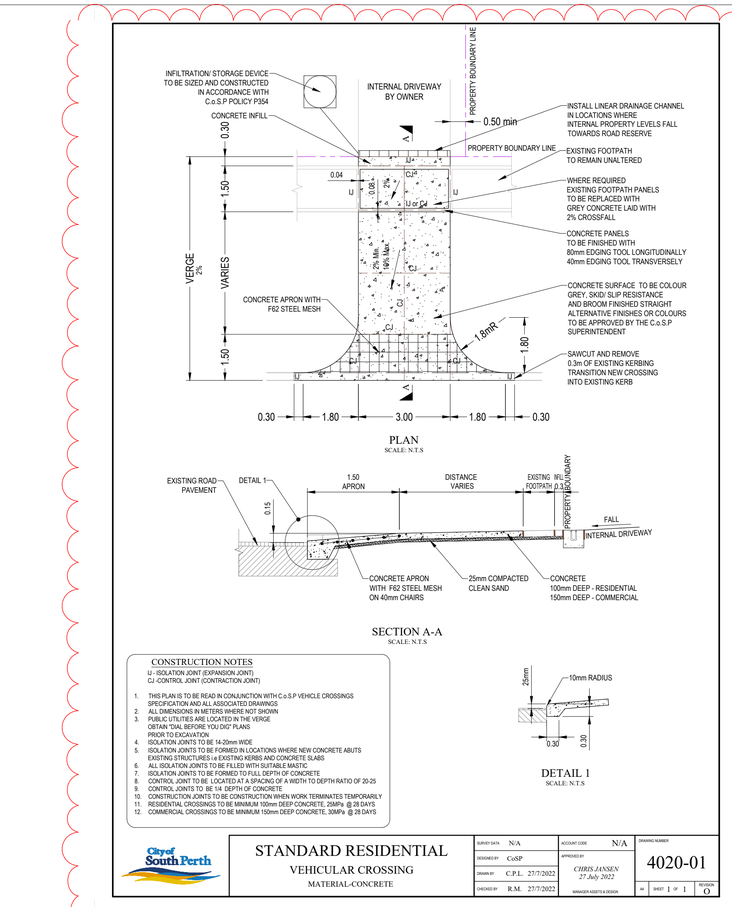

PLAN
SCALE: N.T.S

SECTION A-A
SCALE: N.T.S

DETAIL 1
SCALE: N.T.S

CONSTRUCTION NOTES

U - ISOLATION JOINT (EXPANSION JOINT)
CJ -CONTROL JOINT (CONTRACTION JOINT)

1. THIS PLAN IS TO BE READ IN CONJUNCTION WITH C.o.S.P VEHICLE CROSSINGS SPECIFICATION AND ALL ASSOCIATED DRAWINGS
2. ALL DIMENSIONS IN METERS WHERE NOT SHOWN
3. PUBLIC UTILITIES ARE LOCATED IN THE VERGE OBTAIN "DIAL BEFORE YOU DIG" PLANS PRIOR TO EXCAVATION
4. ISOLATION JOINTS TO BE 14-20mm WIDE
5. ISOLATION JOINTS TO BE FORMED IN LOCATIONS WHERE NEW CONCRETE ABUTS EXISTING STRUCTURES i.e EXISTING KERBS AND CONCRETE SLABS
6. ALL ISOLATION JOINTS TO BE FILLED WITH SUITABLE MASTIC
7. ISOLATION JOINTS TO BE FORMED TO FULL DEPTH OF CONCRETE
8. CONTROL JOINT TO BE LOCATED AT A SPACING OF A WIDTH TO DEPTH RATIO OF 20-25
9. CONTROL JOINTS TO BE 1/4 DEPTH OF CONCRETE
10. CONSTRUCTION JOINTS TO BE CONSTRUCTION WHEN WORK TERMINATES TEMPORARILY
11. RESIDENTIAL CROSSINGS TO BE MINIMUM 150mm DEEP CONCRETE, 20MPa @ 28 DAYS
12. COMMERCIAL CROSSINGS TO BE MINIMUM 150mm DEEP CONCRETE, 30MPa @ 28 DAYS

City of South Perth	STANDARD RESIDENTIAL VEHICULAR CROSSING MATERIAL-CONCRETE	SURVEY DATA: N/A; DESIGNED BY: CoSP; DRAWN BY: C.P.L. 27/7/2022; CHECKED BY: R.M. 27/7/2022	ACCOUNT CODE: N/A; APPROVED BY: CHRIS JANSEN 27 July 2022 MANAGER ASSETS & DESIGN
		DRAWING NUMBER: 4020-01; A1; SHEET 1 OF 1; REVISION O	

CROSSOVER REQUIREMENTS

GENERAL NOTES

ALL DIMENSIONS ARE IN MILLIMETRES U.N.O.
WRITTEN DIMENSIONS SHALL TAKE PRECEDENCE OVER SCALED DIMENSIONS
CONTRACTOR SHALL CARRY OUT WORK IN CONFORMANCE WITH THE B C A / N C C / RELEVANT STANDARDS AND THE LOCAL AUTHORITY REQUIREMENTS
THE MAIN CONTRACTOR IS TO ENSURE THIS DRAWING IS READ IN CONJUNCTION WITH ALL RELEVANT ARCHITECTURAL, STRUCTURAL AND SERVICE CONSULTANT DOCUMENTATION TO ENSURE FULL CO-ORDINATION BETWEEN TRADES PRIOR TO WORK COMMENCEMENT
LARGE SCALE DRAWINGS SHALL TAKE PRECEDENCE OVER SMALLER SCALE DRAWINGSCONTRACTOR SHALL CARRY OUT WORK IN CONFORMANCE WITH THE B C A / N C C / RELEVANT STANDARDS AND THE LOCAL AUTHORITY REQUIREMENTS
SEEK CLARIFICATION FROM SUPERINTENDENT FOR ANY DISCREPANCIES
ALL EXTERNAL FLOOR SURFACES TO FALL AWAY FROM BUILDING
REFER INTERIOR DOCUMENTATION FOR SETOUTS AND EXACT LOCATIONS OF CABINETRY, FITTINGS, FIXTURES, PLUMBING, FLOOR WASTES AND TILING
ALL MATERIALS SHALL BE NEW & CONFORM TO WHAT IS SHOWN ON THE DRAWINGS AND IN THE SCHEDULES
THE CONTRACTOR SHALL CHECK & VERIFY ALL DIMENSIONS ON SITE, PRIOR TO THE COMMENCEMENT OF ANY BUILDING WORK. ALL WINDOW DIMENSIONS ARE NOMINAL AND ARE TO BE MEASURED ON SITE
THE CONTRACTOR SHALL VISIT THE SITE & NOTE ALL SITE CONDITIONS & ACCESS REQUIREMENTS
REFER TO WALL TYPES PLANS FOR WALL & STRUCTURAL COLUMN SETOUTS
REFER SLAB SETOUT PLANS FOR SLAB SETOUTS
ENSURE ALL STRUCTURAL STEEL COLUMNS WITHIN 3m OF SITE BOUNDARY TO BE FIRE PROTECTED TO CODES AND STANDARDS
INSTALL FLASHINGS, EDGE TRIMS AND APPROPRIATE SEAL AS REQUIRED TO ACHIEVE WEATHER TIGHTNESS. FINISH TO BE SAME AS ADJACENT MATERIAL U.N.O.

NOTES


- KUNISEAL (O.A.E.) TO ALL COLD JOINTS
- CONFIRM LOCATION OF INSPECTION / CLEANOUT POINTS TO ALL SOIL STACKS WITH ARCHITECT PRIOR TO INSTALLATION
- SERVICES PENETRATION THROUGH WALLS AND FLOORS WHICH REQUIRES FIRE RATING SHALL BE PROTECTED BY APPROPRIATE FIRE COLLAR
- RAINWATER PIPES, WASTE PIPES, SOIL STACKS AND THE LIKE IN WALL CAVITIES SHALL BE ACOUSTICALLY LAGGED O.A.E.
- DRAINAGE PIPES OF BALCONIES, PLANTERS, CONC. ROOFS SHALL BE CAST INTO SLAB WHERE THERE IS NO SUFFICIENT CEILING SPACE OR NO SOFFIT LINING TO CONCEAL PIPES. APPLICABLE TO ALL AREAS EXCEPT FOR THE CONCRETE SOFFIT OF CARPARK / DRIVEWAY
- FLOOR WASTES, DRAINAGE POINTS AND PLANTER DRAINS TO LOCATIONS SHOWN ON FLOOR PLANS. REFER NOTE ABOVE FOR PIPE CAST INTO SLABS. REF. HYD
- PROVIDE SKIRTING TILES AND DOOR THRESHOLD TILES TO BALCONIES
- PROVIDE COMPLIANCE ALUMINIUM NOSING TO STAIR TREADS
- PROVIDE RONDO FINISHING TRIMS TO ALL HARDWALL PLASTER AND DRYLINED INTERNAL & EXTERNAL WALLS. RONDO TRIM MATERIAL SELECTIONS SHALL BE APPROPRIATE FOR THE INTENDED ENVIRONMENT
- GENERAL ARRANGEMENT PLANS DIMENSIONED TO WALL LINING
- PROVIDE FINISHING EDGE TRIMS FOR INTERNAL & EXTERNAL TIMBER FLOOR, TILED FLOOR, TILED WALL AT THE FOLLOWING TYPICAL LOCATIONS:
  a) HORIZONTAL SURFACES:
  i) ALONG THE CHANGE OF FINISHES
  ii) ALONG FREE EDGE END TERMINATIONS
  iii) ALONG EXTERNAL CORNER JUNCTIONS OF HORIZONTAL & VERTICAL SURFACES
  b) VERTICAL SURFACES:
  i) ALONG FREE EDGE END TERMINATIONS

EXTERNAL FINISHES NOTE:

PA-1C	MIDLAND BRICK COACHSTONE CLASSIC
PA-1B	CONCRETE - WASHED AGGREGATE
PA-1D	MIDLAND BRICK COACHSTONE CLASSIC

Master file

Floor	Category	Area (m²)
External		
	External paving	286.88
	Landscaping	49.58
	Driveway	469.24
	TOTAL	**805.7**

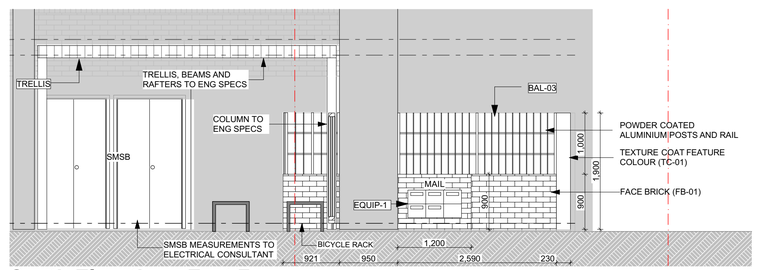

South Elevation - East Fence
Scale 1:50

NOTES:
DIMENSIONS PROVIDED ON GENERAL ARRANGEMENT PLANS ARE TO WALL STRUCTURE

FLOOR PLANS
OVERALL SETOUTS, WINDOWS AND DOORS TYPES. GENERAL APARTMENTS LAYOUTS AND PLUMBING LOCATIONS

WALL TYPES
FULL SETOUT OF WALLS AND WINDOWS, WALL TYPES TAGGED FOR REFERENCE.

SLAB SETOUT
LOCATION OF SLABEDGES, SET DOWS, PENETRATIONS AND PLUMBING SETOUT

WALL TYPE NOTES

NOTES - WALL TYPES (EXTERNAL AND INTERNAL)

- PROVIDE CAVITY FLASHING TO PREVENT MOISTURE INGRESS TO INTERIORS.
- CUSTOM PROFILED COLORBOND PARAPET CAPPING, U.N.O.
- WATERPOOF MEMBRANE TO RETAINING WALLS, PLANTER WALLS, CONCRETE FASCIAS W/ SHELF ANGLE, SHOWERS, BATHS AND OTHER AREAS AS REQ'D.
- COREFFLUTE, GEOTEXTILE AND DRAINAGE CELLS TO INSIDE PLANTERS.
- FINAL FINISHED WALL SURFACES OF LINING MATERIAL VARYING IN THICKNESS TO BE ALIGNED AND TAPED TO ACHIEVE FLUSHED SURFACE W/O STEPPING.
- APARTMENT BOUNDING WALLS EXTENT TO U/S OF ROOF OR SLAB ABOVE.
  ALL STUD FRAME WALLS TO BE REINFORCED TO BE SUITABLE FOR MOUNTING CABINETRY, BASIN, BENCHES, FIXTURES, FITTINGS AND THE LIKE.
- CONFIRM GLAZING FRAME WIDTHS AND PACK OUT ANY INTERMEDIARY COLUMNS/SUPPORTS TO ACHIEVE FLUSH FINISH.
- ALL EXTERNAL LOADBEARING STEEL COLUMNS SHALL BE FIRE PROTECTED.
- CROSS CHECK WITH INTERIOR DRAWINGS FOR SHOWER WALL HEIGHTS.
- DIMENSION PROVIDED ON WALL TYPE PLANS AND SLAB SETOUT PLANS ARE TO STRUCTURE FINISHES LAYERS.

URBANIZE
(08) 6243 6405
0438420344
urbanize@urbanize.com.au

DATE	REV	REASON FOR ISSUE	BY
29.09.26	C	Issue for CDC	
31.08.26	B	CDC Issue for Review	
29.07.26	A	Re-Issue for Consultants	
26.06.26	-	Issue for Consultants	


CONTRACTOR TO CHECK ALL DIMENSIONS & LEVELS ON SITE BEFORE COMMENCING ANY WORK OR PREPARING ANY SHOP DRAWINGS. FIGURED DIMENSIONS TAKE PRECEDENCE OVER MEASUREMENTS MANUALLY SCALED OFF DRAWINGS. LARGE SCALE DWGS TAKE PRECEDENCE OVER SMALLER SCALE DWGS.

COMO TOWNHOUSE DEVELOPMENT
124-126 Lockhart St, Como, WA 6152


Sheet Name
Site and Services Plan - East

Building Permit


DRAWN	ST	DESIGNED	zz
CHECKED	CM	PRINCIPAL	Principal
DATE	29/09/2026		
PROJECT No.	630-GRI	DRAWING No.	A1.03
Scale as shown - Half Scale @ A3		REV.	Rev C

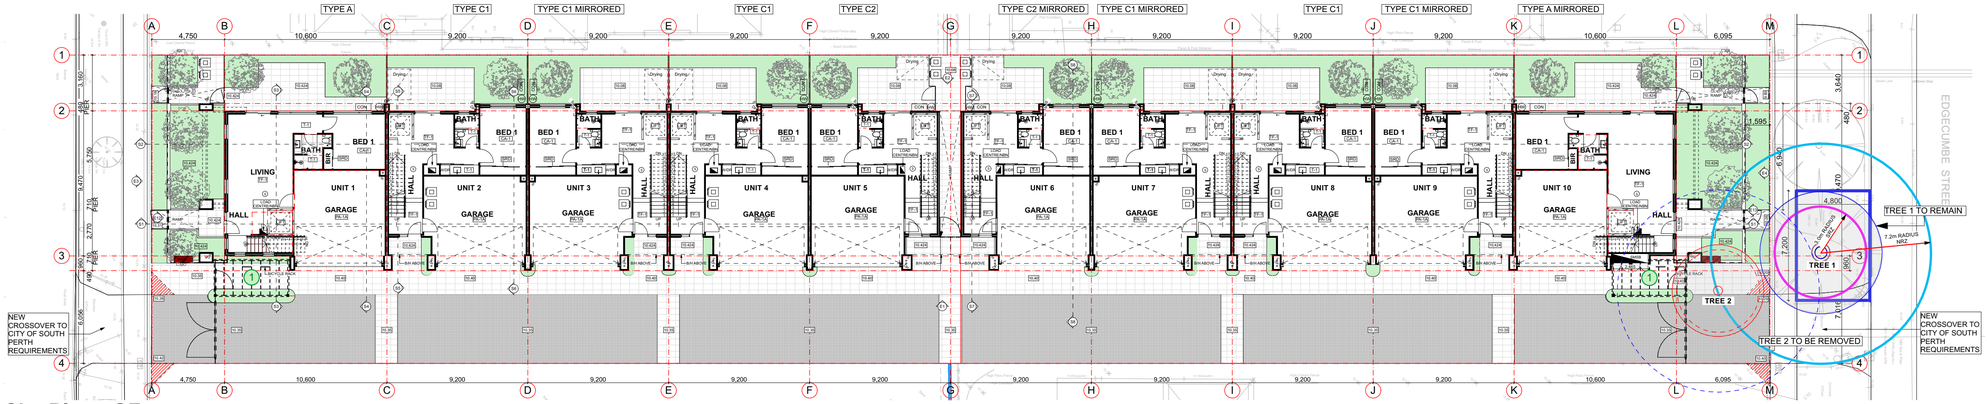


Site Plan - GF
Scale 1:200

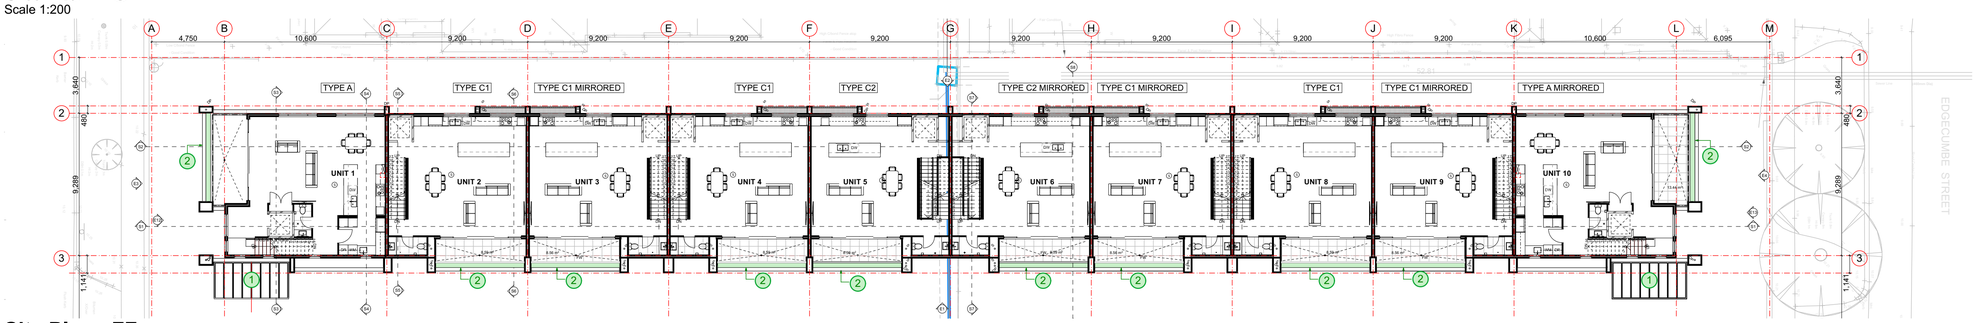

Site Plan - FF
Scale 1:200

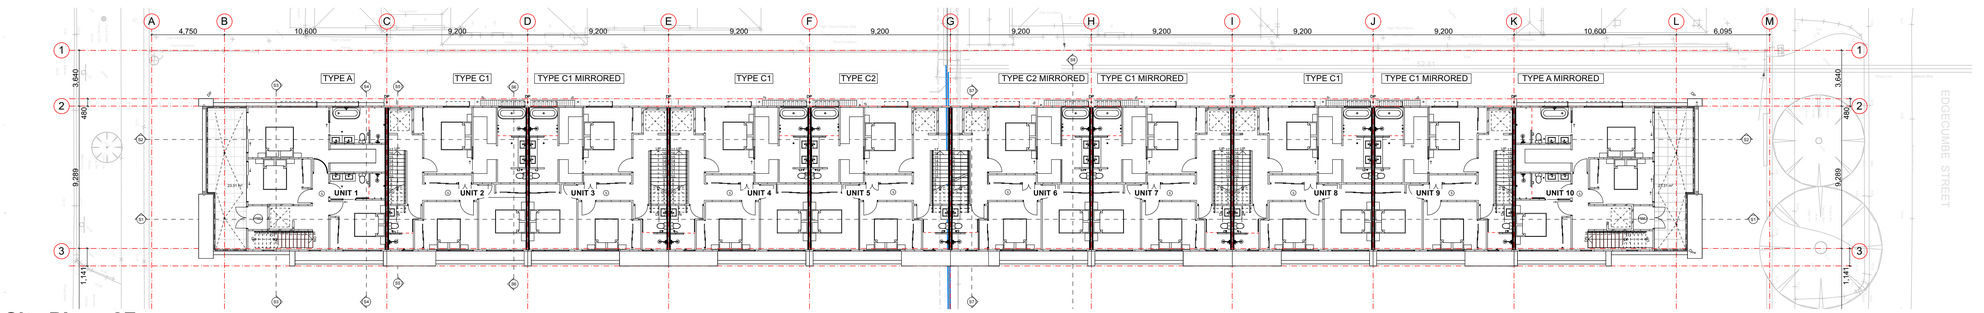

Site Plan - 2F
Scale 1:200

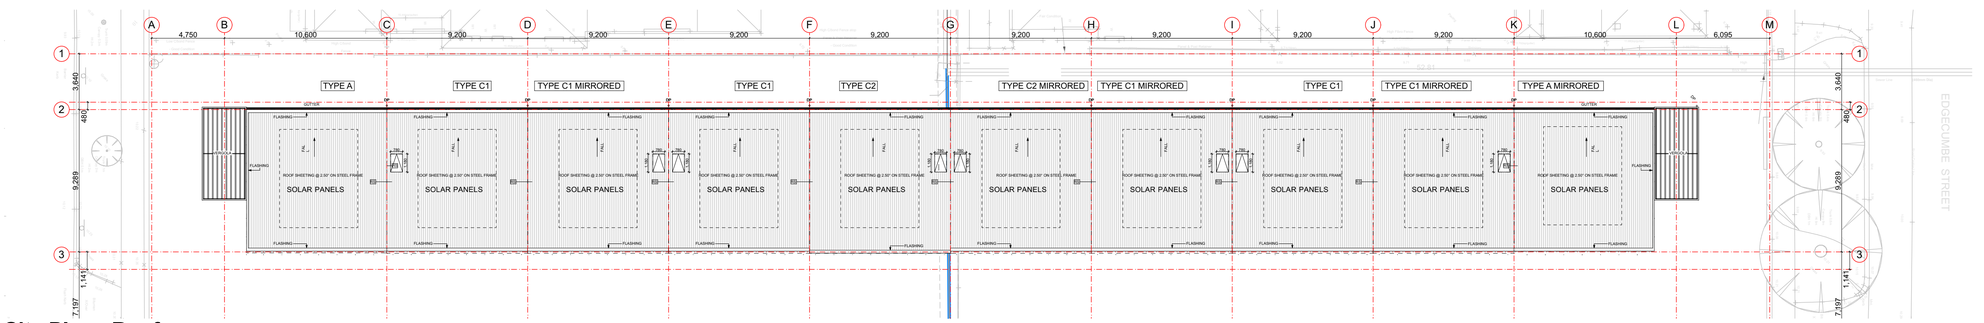

Site Plan - Roof
Scale 1:200

REFERENCE DRAWINGS:

B1.01
Bm1.01
C1.01
Cm1.01
D1.01
Dm1.01

GENERAL NOTES

ALL DIMENSIONS ARE IN MILLIMETRES U.N.O.
WRITTEN DIMENSIONS SHALL TAKE PRECEDENCE OVER SCALED DIMENSIONS
CONTRACTOR SHALL CARRY OUT WORK IN CONFORMANCE WITH THE B C A / N C C / RELEVANT STANDARDS AND THE LOCAL AUTHORITY REQUIREMENTS
THE MAIN CONTRACTOR IS TO ENSURE THIS DRAWING IS READ IN CONJUNCTION WITH ALL RELEVANT ARCHITECTURAL, STRUCTURAL AND SERVICE CONSULTANT DOCUMENTATION TO ENSURE FULL CO-ORDINATION BETWEEN TRADES PRIOR TO WORK COMMENCEMENT
LARGE SCALE DRAWINGS SHALL TAKE PRECEDENCE OVER SMALLER SCALE DRAWINGSCONTRACTOR SHALL CARRY OUT WORK IN CONFORMANCE WITH THE B C A / N C C / RELEVANT STANDARDS AND THE LOCAL AUTHORITY REQUIREMENTS
SEEK CLARIFICATION FROM SUPERINTENDENT FOR ANY DISCREPANCIES
ALL EXTERNAL FLOOR SURFACES TO FALL AWAY FROM BUILDING
REFER INTERIOR DOCUMENTATION FOR SETOUTS AND EXACT LOCATIONS OF CABINETRY, FITTINGS, FIXTURES, PLUMBING, FLOOR WASTES AND TILING
ALL MATERIALS SHALL BE NEW & CONFORM TO WHAT IS SHOWN ON THE DRAWINGS AND IN THE SCHEDULES
THE CONTRACTOR SHALL CHECK & VERIFY ALL DIMENSIONS ON SITE, PRIOR TO THE COMMENCEMENT OF ANY BUILDING WORK. ALL WINDOW DIMENSIONS ARE NOMINAL AND ARE TO BE MEASURED ON SITE
THE CONTRACTOR SHALL VISIT THE SITE & NOTE ALL SITE CONDITIONS & ACCESS REQUIREMENTS
REFER TO WALL TYPES PLANS FOR WALL & STRUCTURAL COLUMN SETOUTS
REFER SLAB SETOUT PLANS FOR SLAB SETOUTS
ENSURE ALL STRUCTURAL STEEL COLUMNS WITHIN 3m OF SITE BOUNDARY TO BE FIRE PROTECTED TO CODES AND STANDARDS
INSTALL FLASHINGS, EDGE TRIMS AND APPROPRIATE SEAL AS REQUIRED TO ACHIEVE WEATHER TIGHTNESS. FINISH TO BE SAME AS ADJACENT MATERIAL U.N.O.

NOTES

- KUNISEAL (O.A.E.) TO ALL COLD JOINTS
- CONFIRM LOCATION OF INSPECTION / CLEANOUT POINTS TO ALL SOIL STACKS WITH ARCHITECT PRIOR TO INSTALLATION
- SERVICES PENETRATION THROUGH WALLS AND FLOORS WHICH REQUIRES FIRE RATING SHALL BE PROTECTED BY APPROPRIATE FIRE COLLAR
- RAINWATER PIPES, WASTE PIPES, SOIL STACKS AND THE LIKE IN WALL CAVITIES SHALL BE ACOUSTICALLY LAGGED O.A.E.
- DRAINAGE PIPES OF BALCONIES, PLANTERS, CONC. ROOFS SHALL BE CAST INTO SLAB WHERE THERE IS NO SUFFICIENT CEILING SPACE OR NO SOFFIT LINING TO CONCEAL PIPES. APPLICABLE TO ALL AREAS EXCEPT FOR THE CONCRETE SOFFIT OF CARPARK / DRIVEWAY
- FLOOR WASTES, DRAINAGE POINTS AND PLANTER DRAINS TO LOCATIONS SHOWN ON FLOOR PLANS. REFER NOTE ABOVE FOR PIPE CAST INTO SLABS. REF. HYD
- PROVIDE SKIRTING TILES AND DOOR THRESHOLD TILES TO BALCONIES
- PROVIDE COMPLIANCE ALUMINIUM NOSING TO STAIR TREADS
- PROVIDE RONDO FINISHING TRIMS TO ALL HARDWALL PLASTER AND DRYLINED INTERNAL & EXTERNAL WALLS. RONDO TRIM MATERIAL SELECTIONS SHALL BE APPROPRIATE FOR THE INTENDED ENVIRONMENT
- GENERAL ARRANGEMENT PLANS DIMENSIONED TO WALL LINING
- PROVIDE FINISHING EDGE TRIMS FOR INTERNAL & EXTERNAL TIMBER FLOOR, TILED FLOOR, TILED WALL AT THE FOLLOWING TYPICAL LOCATIONS:
  a) HORIZONTAL SURFACES:
  i) ALONG THE CHANGE OF FINISHES
  ii) ALONG FREE EDGE END TERMINATIONS
  iii) ALONG EXTERNAL CORNER JUNCTIONS OF HORIZONTAL & VERTICAL SURFACES
  b) VERTICAL SURFACES:
  i) ALONG FREE EDGE END TERMINATIONS

ARBORIST NOTES

MAIN CONTRACTOR TO ENSURE ARBORIST REPORT REQUIREMENTS ARE MET.



NOTES:
DIMENSIONS PROVIDED ON GENERAL ARRANGEMENT PLANS ARE TO WALL STRUCTURE

FLOOR PLANS
OVERALL SETOUTS, WINDOWS AND DOORS TYPES. GENERAL APARTMENTS LAYOUTS AND PLUMBING LOCATIONS

WALL TYPES
FULL SETOUT OF WALLS AND WINDOWS, WALL TYPES TAGGED FOR REFERENCE.

SLAB SETOUT
LOCATION OF SLABEDGES, SET DOWS, PENETRATIONS AND PLUMBING SETOUT

WALL TYPE NOTES

NOTES - WALL TYPES (EXTERNAL AND INTERNAL)

- PROVIDE CAVITY FLASHING TO PREVENT MOISTURE INGRESS TO INTERIORS.
- CUSTOM PROFILED COLORBOND PARAPET CAPPING, U.N.O.
- WATERPOOF MEMBRANE TO RETAINING WALLS, PLANTER WALLS, CONCRETE FASCIAS W/ SHELF ANGLE, SHOWERS, BATHS AND OTHER AREAS AS REQ'D.
- COREFFLUTE, GEOTEXTILE AND DRAINAGE CELLS TO INSIDE PLANTERS.
- FINAL FINISHED WALL SURFACES OF LINING MATERIAL VARYING IN THICKNESS TO BE ALIGNED AND TAPED TO ACHIEVE FLUSHED SURFACE W/O STEPPING.
- APARTMENT BOUNDING WALLS EXTENT TO U/S OF ROOF OR SLAB ABOVE.
  ALL STUD FRAME WALLS TO BE REINFORCED TO BE SUITABLE FOR MOUNTING CABINETRY, BASIN, BENCHES, FIXTURES, FITTINGS AND THE LIKE.
- CONFIRM GLAZING FRAME WIDTHS AND PACK OUT ANY INTERMEDIARY COLUMNS/SUPPORTS TO ACHIEVE FLUSH FINISH.
- ALL EXTERNAL LOADBEARING STEEL COLUMNS SHALL BE FIRE PROTECTED.
- CROSS CHECK WITH INTERIOR DRAWINGS FOR SHOWER WALL HEIGHTS.
- DIMENSION PROVIDED ON WALL TYPE PLANS AND SLAB SETOUT PLANS ARE TO STRUCTURE FINISHES LAYERS.

URBANIZE
(08) 6243 6405
0438420344
urbanize@urbanize.com.au

DATE	REV	REASON FOR ISSUE	BY
29.09.26	C	Issue for CDC	
31.08.26	B	CDC Issue for Review	
29.07.26	A	Re-Issue for Consultants	
26.06.26	-	Issue for Consultants	


CONTRACTOR TO CHECK ALL DIMENSIONS & LEVELS ON SITE BEFORE COMMENCING ANY WORK OR PREPARING ANY SHOP DRAWINGS. FIGURED DIMENSIONS TAKE PRECEDENCE OVER MEASUREMENTS MANUALLY SCALED OFF DRAWINGS. LARGE SCALE DWGS TAKE PRECEDENCE OVER SMALLER SCALE DWGS.

COMO TOWNHOUSE DEVELOPMENT
124-126 Lockhart St, Como, WA 6152


Sheet Name
Site Plan

Building Permit

DRAWN	ST	DESIGNED	zz
CHECKED	CM	PRINCIPAL	Principal
DATE	29/09/2026		
PROJECT No.	630-GRI	DRAWING No.	REV.
Scale as shown - Half Scale @ A3		A1.04	Rev C

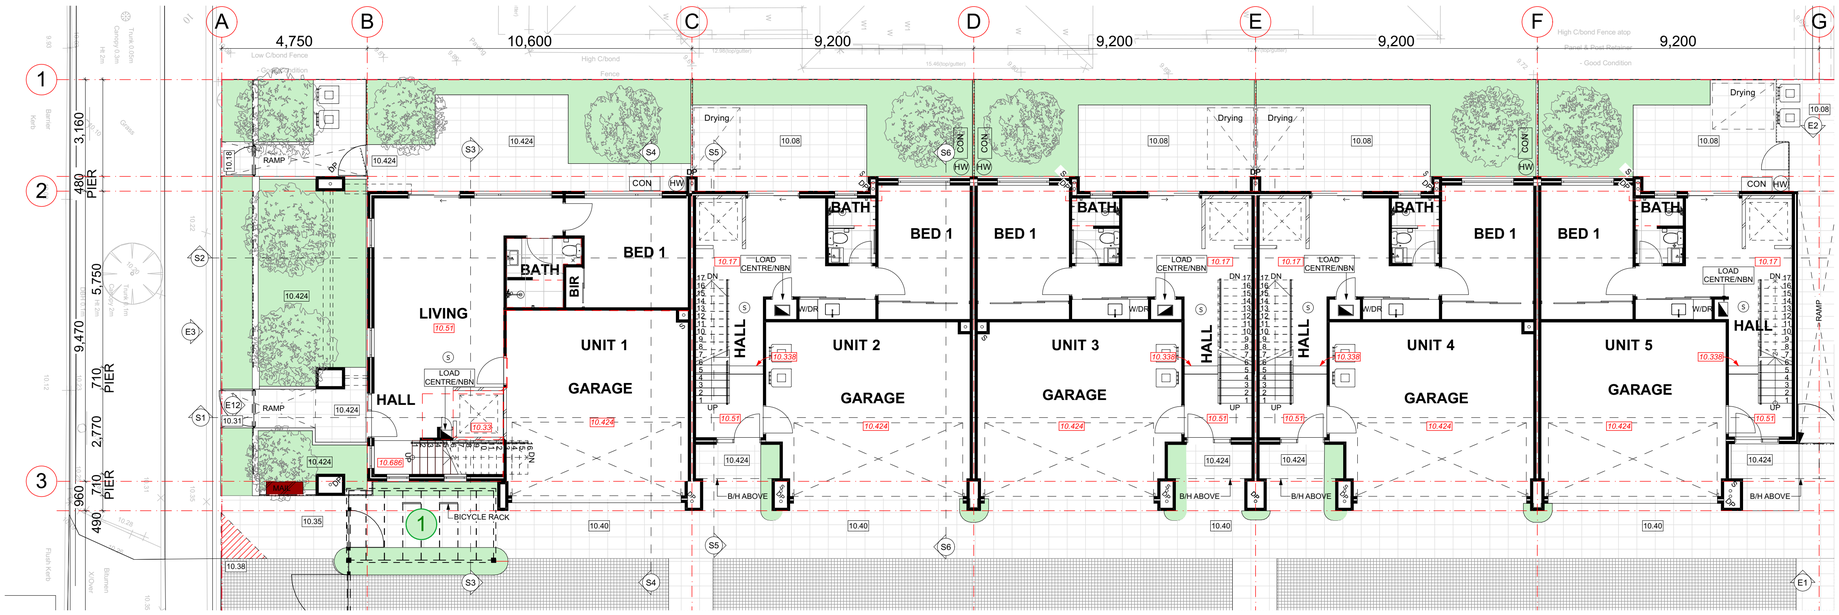

Ground Floor
Scale 1:100

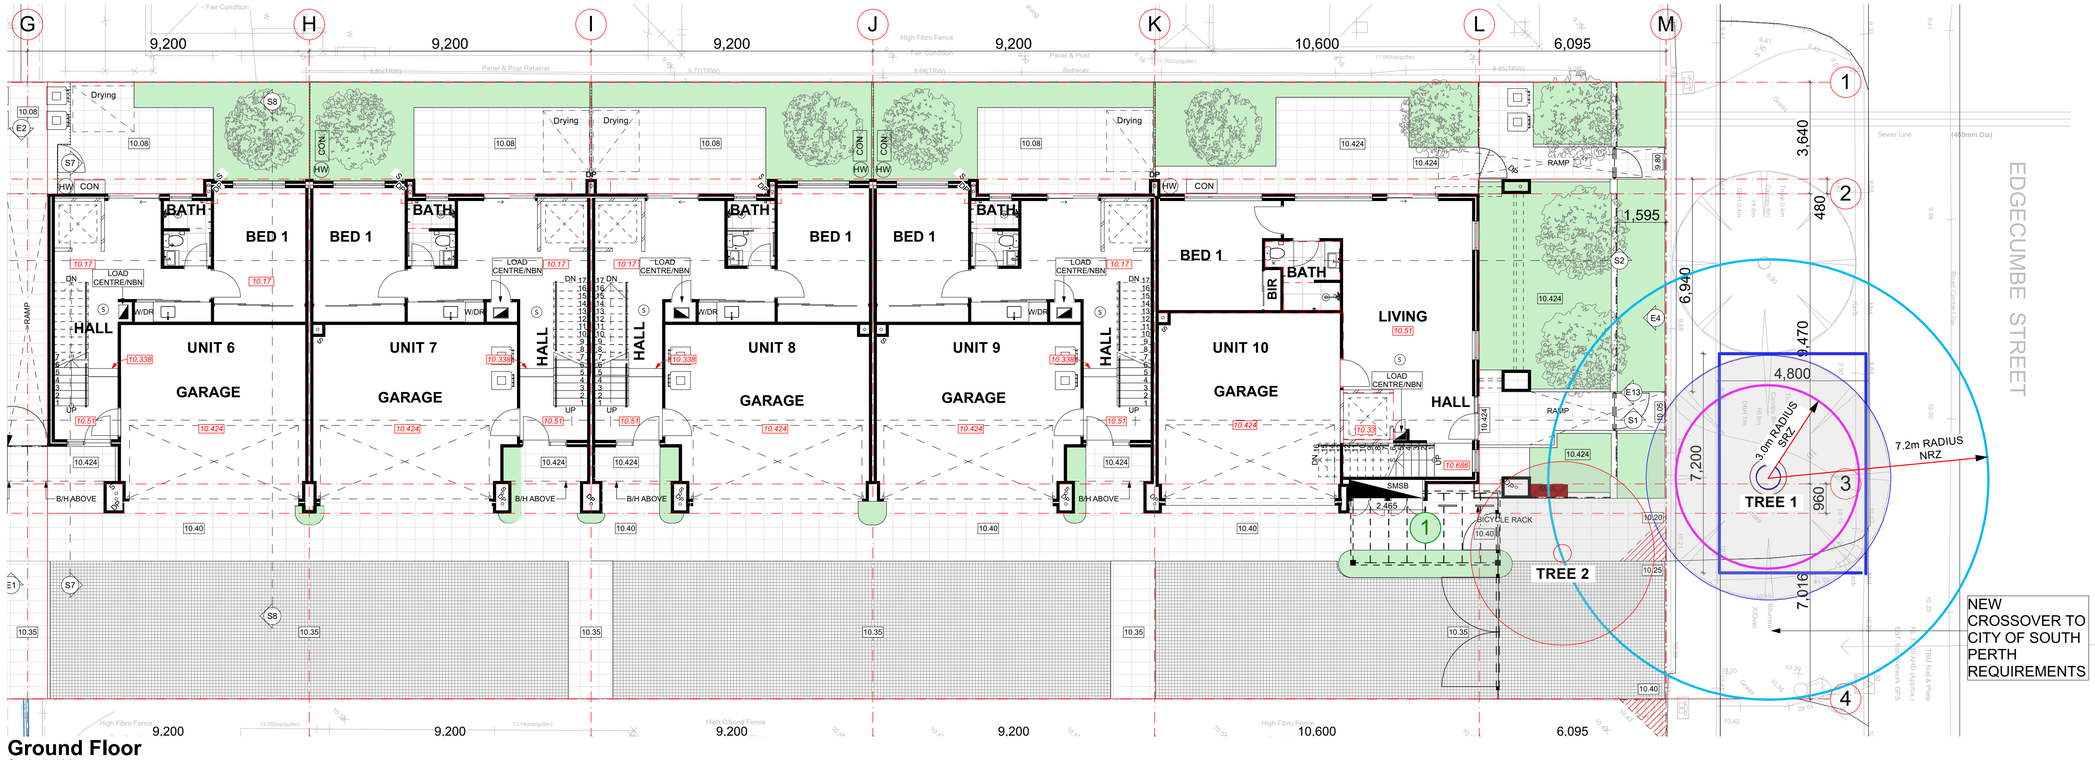

Ground Floor
Scale 1:100

GENERAL NOTES


ALL DIMENSIONS ARE IN MILLIMETRES U.N.O.
WRITTEN DIMENSIONS SHALL TAKE PRECEDENCE OVER SCALED DIMENSIONS
CONTRACTOR SHALL CARRY OUT WORK IN CONFORMANCE WITH THE B C A / N C C / RELEVANT STANDARDS AND THE LOCAL AUTHORITY REQUIREMENTS
THE MAIN CONTRACTOR IS TO ENSURE THIS DRAWING IS READ IN CONJUNCTION WITH ALL RELEVANT ARCHITECTURAL, STRUCTURAL AND SERVICE CONSULTANT DOCUMENTATION TO ENSURE FULL CO-ORDINATION BETWEEN TRADES PRIOR TO WORK COMMENCEMENT
LARGE SCALE DRAWINGS SHALL TAKE PRECEDENCE OVER SMALLER SCALE DRAWINGSCONTRACTOR SHALL CARRY OUT WORK IN CONFORMANCE WITH THE B C A / N C C / RELEVANT STANDARDS AND THE LOCAL AUTHORITY REQUIREMENTS
SEEK CLARIFICATION FROM SUPERINTENDENT FOR ANY DISCREPANCIES
ALL EXTERNAL FLOOR SURFACES TO FALL AWAY FROM BUILDING
REFER INTERIOR DOCUMENTATION FOR SETOUTS AND EXACT LOCATIONS OF CABINETRY, FITTINGS, FIXTURES, PLUMBING, FLOOR WASTES AND TILING
ALL MATERIALS SHALL BE NEW & CONFORM TO WHAT IS SHOWN ON THE DRAWINGS AND IN THE SCHEDULES
THE CONTRACTOR SHALL CHECK & VERIFY ALL DIMENSIONS ON SITE, PRIOR TO THE COMMENCEMENT OF ANY BUILDING WORK. ALL WINDOW DIMENSIONS ARE NOMINAL AND ARE TO BE MEASURED ON SITE
THE CONTRACTOR SHALL VISIT THE SITE & NOTE ALL SITE CONDITIONS & ACCESS REQUIREMENTS
REFER TO WALL TYPES PLANS FOR WALL & STRUCTURAL COLUMN SETOUTS
REFER SLAB SETOUT PLANS FOR SLAB SETOUTS
ENSURE ALL STRUCTURAL STEEL COLUMNS WITHIN 3m OF SITE BOUNDARY TO BE FIRE PROTECTED TO CODES AND STANDARDS
INSTALL FLASHINGS, EDGE TRIMS AND APPROPRIATE SEAL AS REQUIRED TO ACHIEVE WEATHER TIGHTNESS. FINISH TO BE SAME AS ADJACENT MATERIAL U.N.O.

NOTES

- KUNISEAL (O.A.E.) TO ALL COLD JOINTS
- CONFIRM LOCATION OF INSPECTION / CLEANOUT POINTS TO ALL SOIL STACKS WITH ARCHITECT PRIOR TO INSTALLATION
- SERVICES PENETRATION THROUGH WALLS AND FLOORS WHICH REQUIRES FIRE RATING SHALL BE PROTECTED BY APPROPRIATE FIRE COLLAR
- RAINWATER PIPES, WASTE PIPES, SOIL STACKS AND THE LIKE IN WALL CAVITIES SHALL BE ACOUSTICALLY LAGGED O.A.E.
- DRAINAGE PIPES OF BALCONIES, PLANTERS, CONC. ROOFS SHALL BE CAST INTO SLAB WHERE THERE IS NO SUFFICIENT CEILING SPACE OR NO SOFFIT LINING TO CONCEAL PIPES. APPLICABLE TO ALL AREAS EXCEPT FOR THE CONCRETE SOFFIT OF CARPARK / DRIVEWAY
- FLOOR WASTES, DRAINAGE POINTS AND PLANTER DRAINS TO LOCATIONS SHOWN ON FLOOR PLANS. REFER NOTE ABOVE FOR PIPE CAST INTO SLABS. REF. HYD
- PROVIDE SKIRTING TILES AND DOOR THRESHOLD TILES TO BALCONIES
- PROVIDE COMPLIANCE ALUMINIUM NOSING TO STAIR TREADS
- PROVIDE RONDO FINISHING TRIMS TO ALL HARDWALL PLASTER AND DRYLINED INTERNAL & EXTERNAL WALLS. RONDO TRIM MATERIAL SELECTIONS SHALL BE APPROPRIATE FOR THE INTENDED ENVIRONMENT
- GENERAL ARRANGEMENT PLANS DIMENSIONED TO WALL LINING
- PROVIDE FINISHING EDGE TRIMS FOR INTERNAL & EXTERNAL TIMBER FLOOR, TILED FLOOR, TILED WALL AT THE FOLLOWING TYPICAL LOCATIONS:
  a) HORIZONTAL SURFACES:
  i) ALONG THE CHANGE OF FINISHES
  ii) ALONG FREE EDGE END TERMINATIONS
  iii) ALONG EXTERNAL CORNER JUNCTIONS OF HORIZONTAL & VERTICAL SURFACES
  b) VERTICAL SURFACES:
  i) ALONG FREE EDGE END TERMINATIONS

ARBORIST NOTES

MAIN CONTRACTOR TO ENSURE ARBORIST REPORT REQUIREMENTS ARE MET.

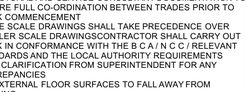

LEGEND

Tree trunk & number:	Tree 1	Cat. A TPZ:	
Category U Crown & No:		Cat. B TPZ:	
Trees away from devt.:		Cat. C TPZ:	
Proposed building footprint:		Tree to be removed for devt:	
TPZ Fencing		SRZ (Structural Root Zone)	

REFERENCE DRAWINGS:
B1.01
Bm1.01
C1.01
Cm1.01
D1.01
Dm1.01

URBANIZE
(08) 6243 6405
0438420344
urbanize@urbanize.com.au

DATE	REV	REASON FOR ISSUE	BY
29.09.26	C	Issue for CDC	
31.08.26	B	CDC Issue for Review	
29.07.26	A	Re-Issue for Consultants	
26.06.26	-	Issue for Consultants	

CONTRACTOR TO CHECK ALL DIMENSIONS & LEVELS ON SITE BEFORE COMMENCING ANY WORK OR PREPARING ANY SHOP DRAWINGS. FIGURED DIMENSIONS TAKE PRECEDENCE OVER MEASUREMENTS MANUALLY SCALED OFF DRAWINGS.
LARGE SCALE DWGS TAKE PRECEDENCE OVER SMALLER SCALE DWGS.


COMO TOWNHOUSE DEVELOPMENT
124-126 Lockhart St, Como, WA 6152

Sheet Name


Overall - Ground Floor Plan

Building Permit

DRAWN	ST	DESIGNED	zz
CHECKED	CM	PRINCIPAL	Principal
DATE	29/09/2026		
PROJECT No.	630-GRI	DRAWING No.	REV.
Scale as shown - Half Scale @ A3		A2.01	Rev C

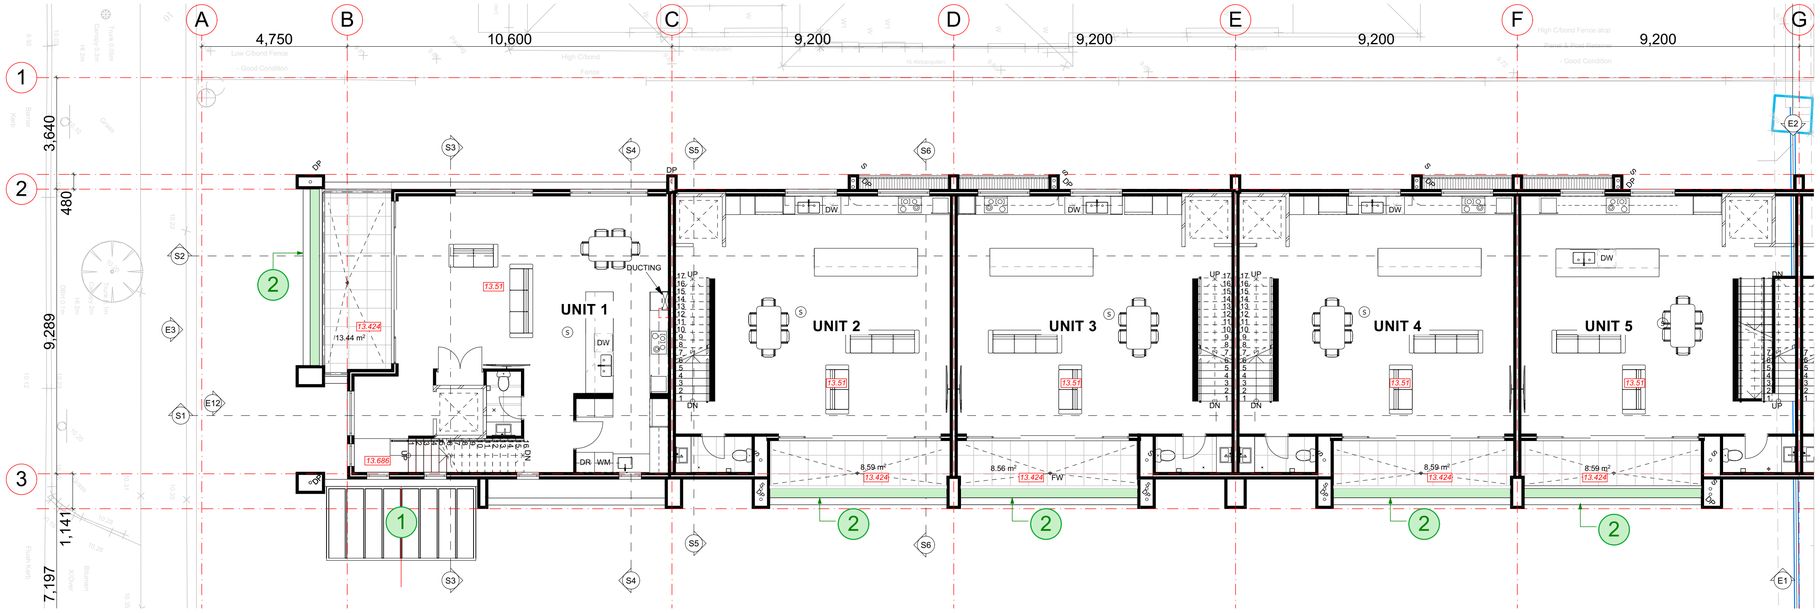

A2.02 First Floor
Scale 1:100

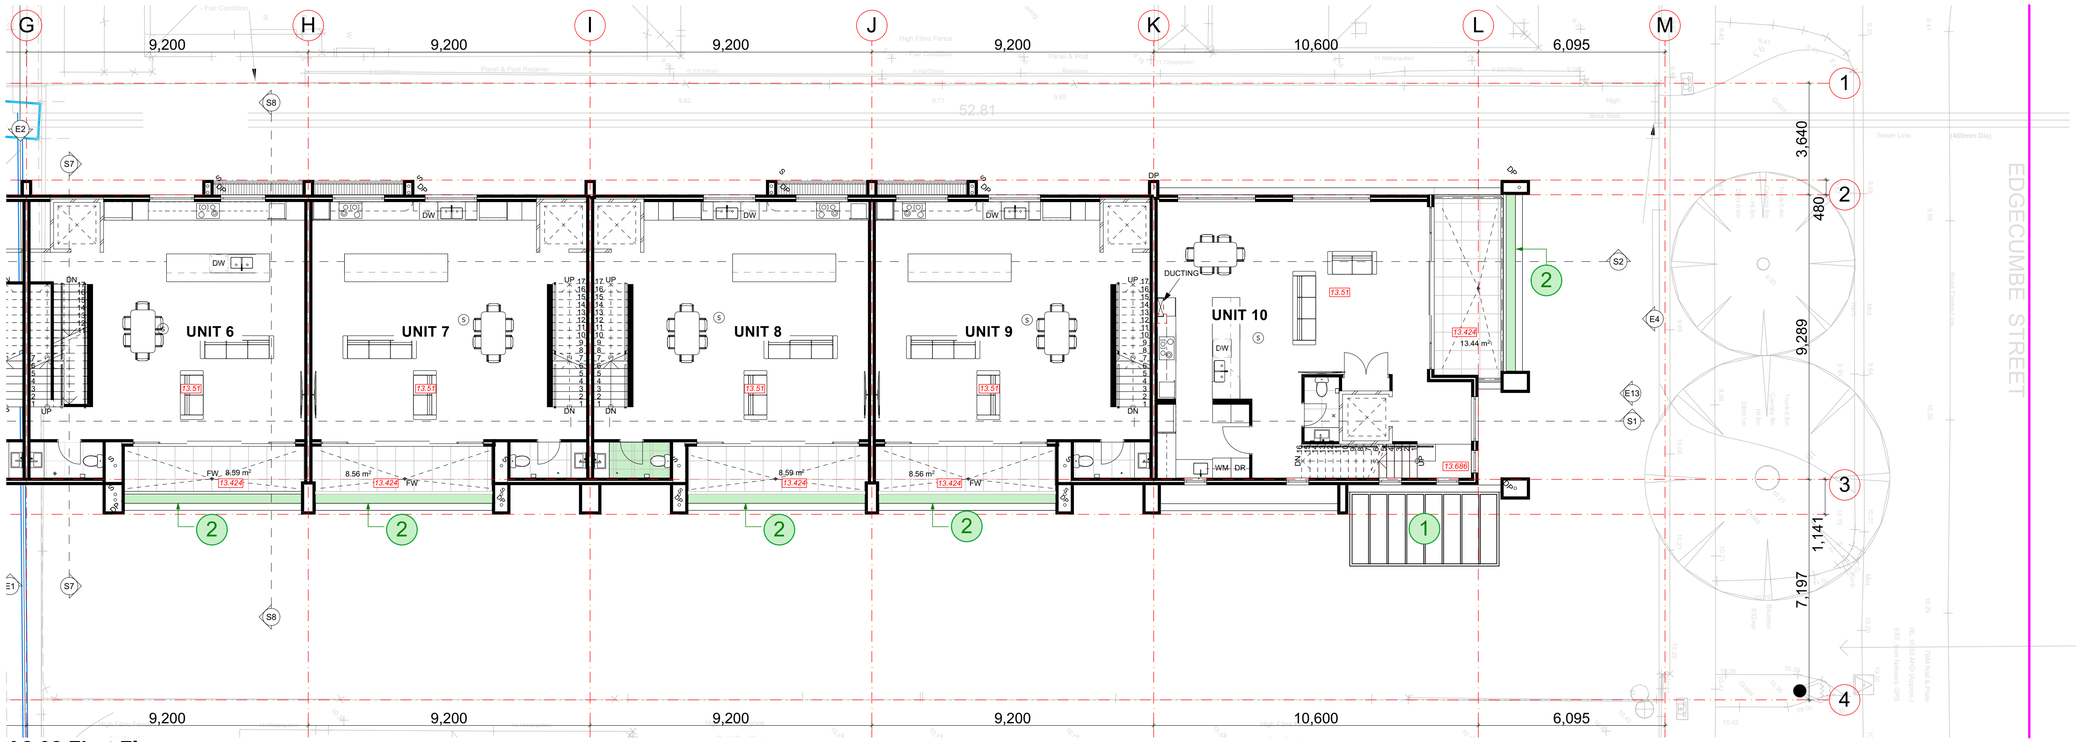

A2.02 First Floor
Scale 1:100

GENERAL NOTES

ALL DIMENSIONS ARE IN MILLIMETRES U.N.O.
WRITTEN DIMENSIONS SHALL TAKE PRECEDENCE OVER SCALED DIMENSIONS
CONTRACTOR SHALL CARRY OUT WORK IN CONFORMANCE WITH THE B C A / N C C / RELEVANT STANDARDS AND THE LOCAL AUTHORITY REQUIREMENTS
THE MAIN CONTRACTOR IS TO ENSURE THIS DRAWING IS READ IN CONJUNCTION WITH ALL RELEVANT ARCHITECTURAL, STRUCTURAL AND SERVICE CONSULTANT DOCUMENTATION TO ENSURE FULL CO-ORDINATION BETWEEN TRADES PRIOR TO WORK COMMENCEMENT
LARGE SCALE DRAWINGS SHALL TAKE PRECEDENCE OVER SMALLER SCALE DRAWINGSCONTRACTOR SHALL CARRY OUT WORK IN CONFORMANCE WITH THE B C A / N C C / RELEVANT STANDARDS AND THE LOCAL AUTHORITY REQUIREMENTS
SEEK CLARIFICATION FROM SUPERINTENDENT FOR ANY DISCREPANCIES
ALL EXTERNAL FLOOR SURFACES TO FALL AWAY FROM BUILDING
REFER INTERIOR DOCUMENTATION FOR SETOUTS AND EXACT LOCATIONS OF CABINETRY, FITTINGS, FIXTURES, PLUMBING, FLOOR WASTES AND TILING
ALL MATERIALS SHALL BE NEW & CONFORM TO WHAT IS SHOWN ON THE DRAWINGS AND IN THE SCHEDULES
THE CONTRACTOR SHALL CHECK & VERIFY ALL DIMENSIONS ON SITE, PRIOR TO THE COMMENCEMENT OF ANY BUILDING WORK. ALL WINDOW DIMENSIONS ARE NOMINAL AND ARE TO BE MEASURED ON SITE
THE CONTRACTOR SHALL VISIT THE SITE & NOTE ALL SITE CONDITIONS & ACCESS REQUIREMENTS
REFER TO WALL TYPES PLANS FOR WALL & STRUCTURAL COLUMN SETOUTS
REFER SLAB SETOUT PLANS FOR SLAB SETOUTS
ENSURE ALL STRUCTURAL STEEL COLUMNS WITHIN 3m OF SITE BOUNDARY TO BE FIRE PROTECTED TO CODES AND STANDARDS
INSTALL FLASHINGS, EDGE TRIMS AND APPROPRIATE SEAL AS REQUIRED TO ACHIEVE WEATHER TIGHTNESS. FINISH TO BE SAME AS ADJACENT MATERIAL U.N.O.

NOTES

- KUNISEAL (O.A.E.) TO ALL COLD JOINTS
- CONFIRM LOCATION OF INSPECTION / CLEANOUT POINTS TO ALL SOIL STACKS WITH ARCHITECT PRIOR TO INSTALLATION
- SERVICES PENETRATION THROUGH WALLS AND FLOORS WHICH REQUIRES FIRE RATING SHALL BE PROTECTED BY APPROPRIATE FIRE COLLAR
- RAINWATER PIPES, WASTE PIPES, SOIL STACKS AND THE LIKE IN WALL CAVITIES SHALL BE ACOUSTICALLY LAGGED O.A.E.
- DRAINAGE PIPES OF BALCONIES, PLANTERS, CONC. ROOFS SHALL BE CAST INTO SLAB WHERE THERE IS NO SUFFICIENT CEILING SPACE OR NO SOFFIT LINING TO CONCEAL PIPES. APPLICABLE TO ALL AREAS EXCEPT FOR THE CONCRETE SOFFIT OF CARPARK / DRIVEWAY
- FLOOR WASTES, DRAINAGE POINTS AND PLANTER DRAINS TO LOCATIONS SHOWN ON FLOOR PLANS. REFER NOTE ABOVE FOR PIPE CAST IN TO SLABS. REF. HYD
- PROVIDE SKIRTING TILES AND DOOR THRESHOLD TILES TO BALCONIES
- PROVIDE COMPLIANCE ALUMINIUM NOSING TO STAIR TREADS
- PROVIDE RONDO FINISHING TRIMS TO ALL HARDWALL PLASTER AND DRYLINED INTERNAL & EXTERNAL WALLS. RONDO TRIM MATERIAL SELECTIONS SHALL BE APPROPRIATE FOR THE INTENDED ENVIRONMENT
- GENERAL ARRANGEMENT PLANS DIMENSIONED TO WALL LINING
- PROVIDE FINISHING EDGE TRIMS FOR INTERNAL & EXTERNAL TIMBER FLOOR, TILED FLOOR, TILED WALL AT THE FOLLOWING TYPICAL LOCATIONS:
  a) HORIZONTAL SURFACES:
  i) ALONG THE CHANGE OF FINISHES
  ii) ALONG FREE EDGE END TERMINATIONS
  iii) ALONG EXTERNAL CORNER JUNCTIONS OF HORIZONTAL & VERTICAL SURFACES
  b) VERTICAL SURFACES:
  i) ALONG FREE EDGE END TERMINATIONS

REFERENCE DRAWINGS:

B1.01
Bm1.01
C1.01
Cm1.01
D1.01
Dm1.01

URBANIZE
(08) 6243 6405
0438420344
urbanize@urbanize.com.au

DATE	REV	REASON FOR ISSUE	BY
29.09.26	C	Issue for CDC	
31.08.26	B	CDC Issue for Review	
29.07.26	A	Re-Issue for Consultants	
26.06.26	-	Issue for Consultants	

CONTRACTOR TO CHECK ALL DIMENSIONS & LEVELS ON SITE BEFORE COMMENCING ANY WORK OR PREPARING ANY SHOP DRAWINGS. FIGURED DIMENSIONS TAKE PRECEDENCE OVER MEASUREMENTS MANUALLY SCALED OFF DRAWINGS. LARGE SCALE DWGS TAKE PRECEDENCE OVER SMALLER SCALE DWGS.


COMO TOWNHOUSE DEVELOPMENT
124-126 Lockhart St, Como, WA 6152

Sheet Name


Overall - First Floor Plan

Building Permit

DRAWN	ST	DESIGNED	zz
CHECKED	CM	PRINCIPAL	Principal
DATE	29/09/2026		
PROJECT No.	630-GRI	DRAWING No.	A2.02
Scale as shown - Half Scale @ A3		REV.	Rev C

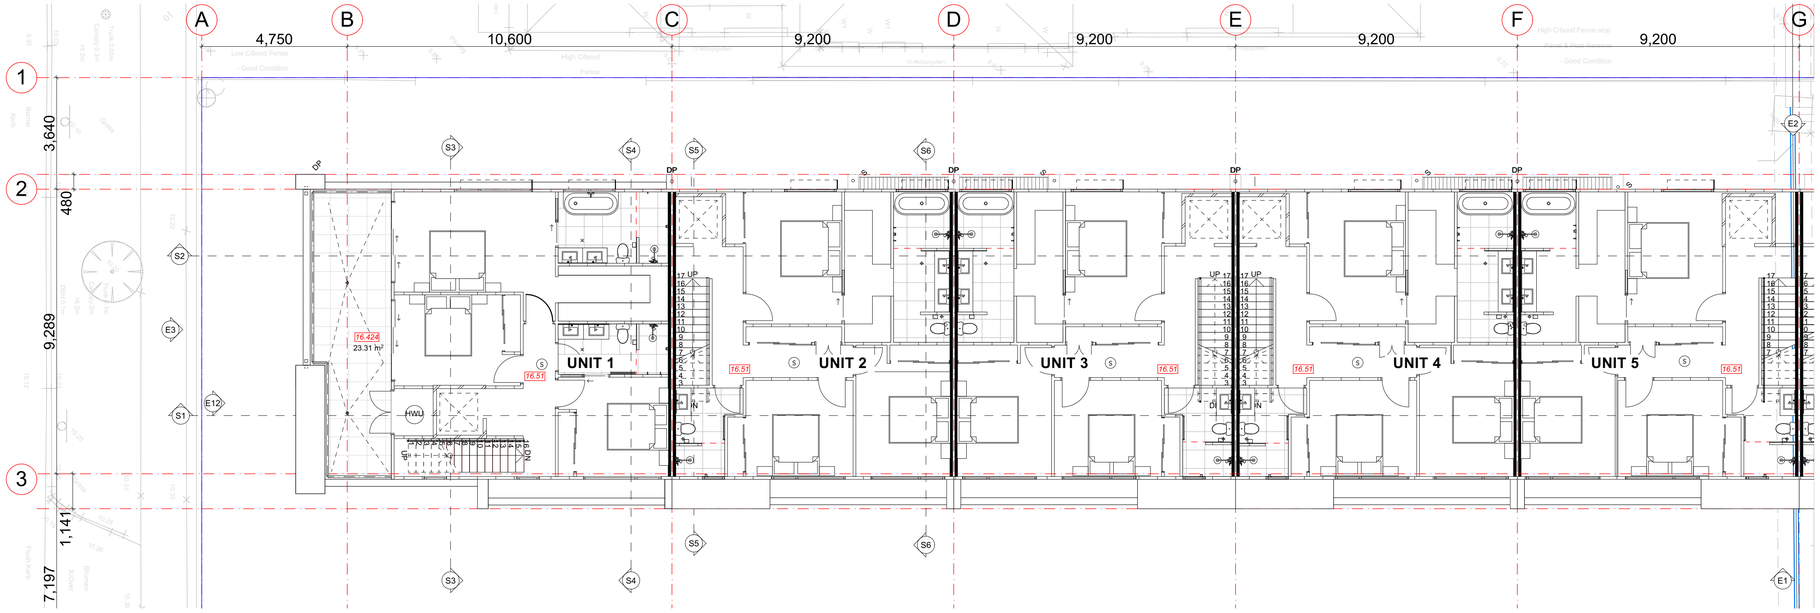

A2.03 Second Floor
Scale 1:100

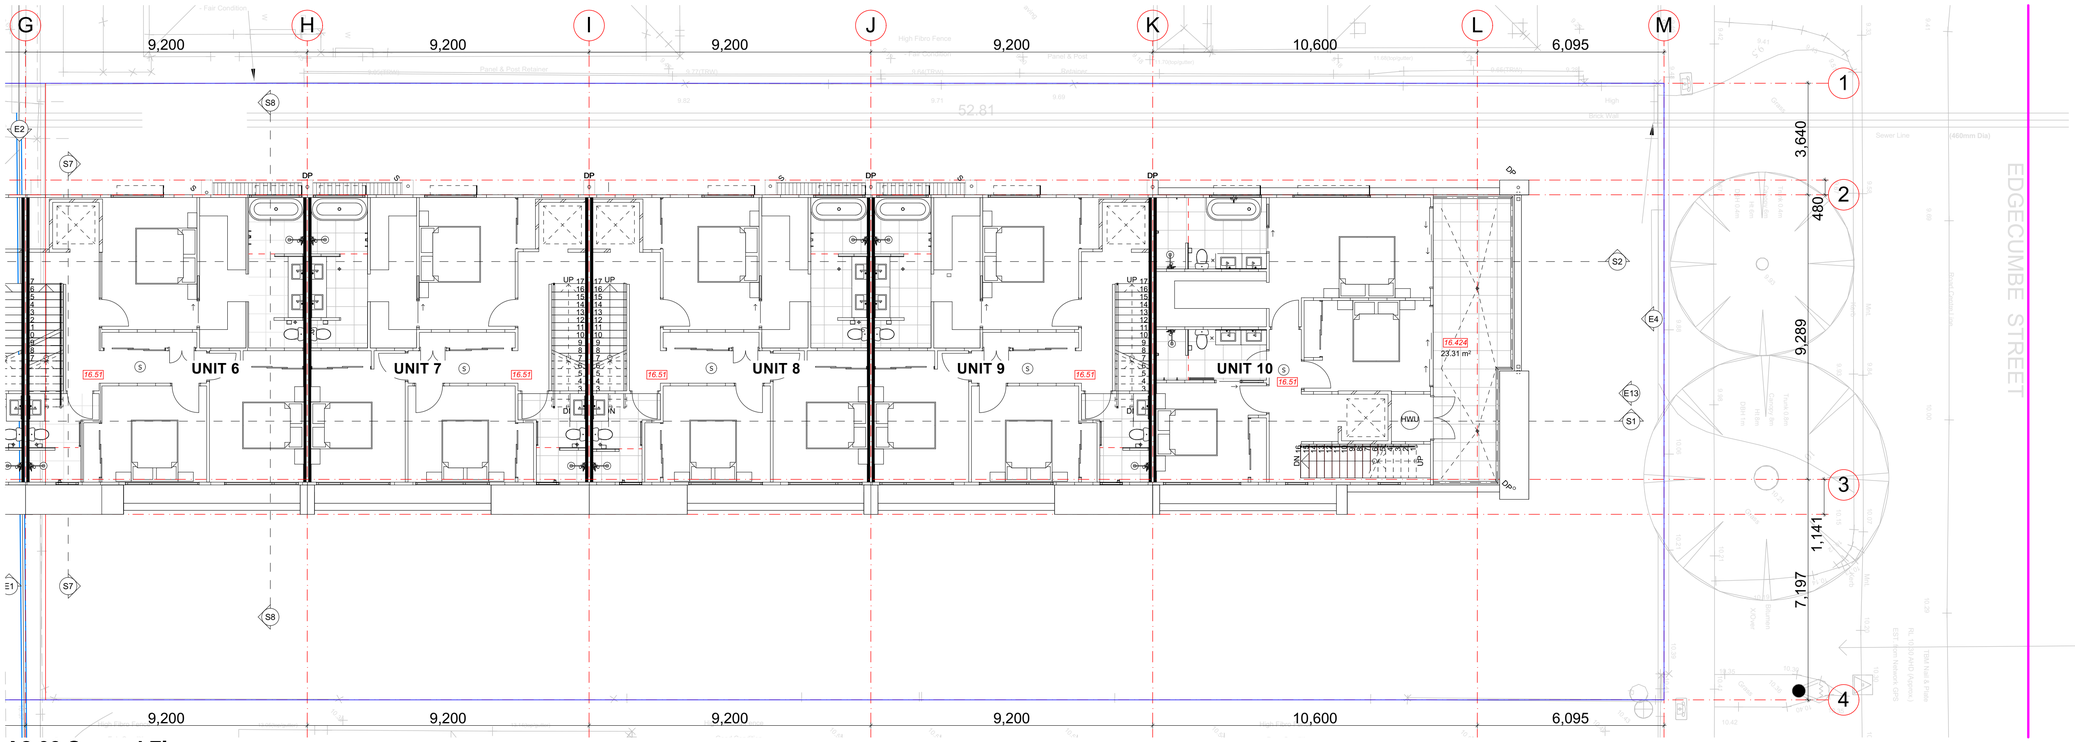

A2.03 Second Floor
Scale 1:100

GENERAL NOTES

ALL DIMENSIONS ARE IN MILLIMETRES U.N.O.
WRITTEN DIMENSIONS SHALL TAKE PRECEDENCE OVER SCALED DIMENSIONS
CONTRACTOR SHALL CARRY OUT WORK IN CONFORMANCE WITH THE B C A / N C C / RELEVANT STANDARDS AND THE LOCAL AUTHORITY REQUIREMENTS
THE MAIN CONTRACTOR IS TO ENSURE THIS DRAWING IS READ IN CONJUNCTION WITH ALL RELEVANT ARCHITECTURAL, STRUCTURAL AND SERVICE CONSULTANT DOCUMENTATION TO ENSURE FULL CO-ORDINATION BETWEEN TRADES PRIOR TO WORK COMMENCEMENT
LARGE SCALE DRAWINGS SHALL TAKE PRECEDENCE OVER SMALLER SCALE DRAWINGSCONTRACTOR SHALL CARRY OUT WORK IN CONFORMANCE WITH THE B C A / N C C / RELEVANT STANDARDS AND THE LOCAL AUTHORITY REQUIREMENTS
SEEK CLARIFICATION FROM SUPERINTENDENT FOR ANY DISCREPANCIES
ALL EXTERNAL FLOOR SURFACES TO FALL AWAY FROM BUILDING
REFER INTERIOR DOCUMENTATION FOR SETOUTS AND EXACT LOCATIONS OF CABINETRY, FITTINGS, FIXTURES, PLUMBING, FLOOR WASTES AND TILING
ALL MATERIALS SHALL BE NEW & CONFORM TO WHAT IS SHOWN ON THE DRAWINGS AND IN THE SCHEDULES
THE CONTRACTOR SHALL CHECK & VERIFY ALL DIMENSIONS ON SITE, PRIOR TO THE COMMENCEMENT OF ANY BUILDING WORK. ALL WINDOW DIMENSIONS ARE NOMINAL AND ARE TO BE MEASURED ON SITE
THE CONTRACTOR SHALL VISIT THE SITE & NOTE ALL SITE CONDITIONS & ACCESS REQUIREMENTS
REFER TO WALL TYPES PLANS FOR WALL & STRUCTURAL COLUMN SETOUTS
REFER SLAB SETOUT PLANS FOR SLAB SETOUTS
ENSURE ALL STRUCTURAL STEEL COLUMNS WITHIN 3m OF SITE BOUNDARY TO BE FIRE PROTECTED TO CODES AND STANDARDS
INSTALL FLASHINGS, EDGE TRIMS AND APPROPRIATE SEAL AS REQUIRED TO ACHIEVE WEATHER TIGHTNESS. FINISH TO BE SAME AS ADJACENT MATERIAL U.N.O.

NOTES

- KUNISEAL (O.A.E.) TO ALL COLD JOINTS
- CONFIRM LOCATION OF INSPECTION / CLEANOUT POINTS TO ALL SOIL STACKS WITH ARCHITECT PRIOR TO INSTALLATION
- SERVICES PENETRATION THROUGH WALLS AND FLOORS WHICH REQUIRES FIRE RATING SHALL BE PROTECTED BY APPROPRIATE FIRE COLLAR
- RAINWATER PIPES, WASTE PIPES, SOIL STACKS AND THE LIKE IN WALL CAVITIES SHALL BE ACOUSTICALLY LAGGED O.A.E.
- DRAINAGE PIPES OF BALCONIES, PLANTERS, CONC. ROOFS SHALL BE CAST INTO SLAB WHERE THERE IS NO SUFFICIENT CEILING SPACE OR NO SOFFIT LINING TO CONCEAL PIPES. APPLICABLE TO ALL AREAS EXCEPT FOR THE CONCRETE SOFFIT OF CARPARK / DRIVEWAY
- FLOOR WASTES, DRAINAGE POINTS AND PLANTER DRAINS TO LOCATIONS SHOWN ON FLOOR PLANS. REFER NOTE ABOVE FOR PIPE CAST INTO SLABS. REF. HYD
- PROVIDE SKIRTING TILES AND DOOR THRESHOLD TILES TO BALCONIES
- PROVIDE COMPLIANCE ALUMINIUM NOSING TO STAIR TREADS
- PROVIDE RONDO FINISHING TRIMS TO ALL HARDWALL PLASTER AND DRYLINED INTERNAL & EXTERNAL WALLS. RONDO TRIM MATERIAL SELECTIONS SHALL BE APPROPRIATE FOR THE INTENDED ENVIRONMENT
- GENERAL ARRANGEMENT PLANS DIMENSIONED TO WALL LINING
- PROVIDE FINISHING EDGE TRIMS FOR INTERNAL & EXTERNAL TIMBER FLOOR, TILED FLOOR, TILED WALL AT THE FOLLOWING TYPICAL LOCATIONS:
  a) HORIZONTAL SURFACES:
  i) ALONG THE CHANGE OF FINISHES
  ii) ALONG FREE EDGE END TERMINATIONS
  iii) ALONG EXTERNAL CORNER JUNCTIONS OF HORIZONTAL & VERTICAL SURFACES
  b) VERTICAL SURFACES:
  i) ALONG FREE EDGE END TERMINATIONS

REFERENCE DRAWINGS:

B1.01
Bm1.01
C1.01
Cm1.01
D1.01
Dm1.01

URBANIZE
(08) 6243 6405
0438420344
urbanize@urbanize.com.au

DATE	REV	REASON FOR ISSUE	BY
29.09.26	C	Issue for CDC	
31.08.26	B	CDC Issue for Review	
29.07.26	A	Re-Issue for Consultants	
26.06.26	-	Issue for Consultants	


CONTRACTOR TO CHECK ALL DIMENSIONS & LEVELS ON SITE BEFORE COMMENCING ANY WORK OR PREPARING ANY SHOP DRAWINGS. FIGURED DIMENSIONS TAKE PRECEDENCE OVER MEASUREMENTS MANUALLY SCALED OFF DRAWINGS. LARGE SCALE DWGS TAKE PRECEDENCE OVER SMALLER SCALE DWGS.

COMO TOWNHOUSE DEVELOPMENT
124-126 Lockhart St, Como, WA 6152


Sheet Name
Overall - Second Floor Plan

Building Permit

DRAWN	ST	DESIGNED	zz
CHECKED	CM	PRINCIPAL	Principal
DATE	29/09/2026		
PROJECT No.	630-GRI	DRAWING No.	A2.03
Scale as shown - Half Scale @ A3		REV.	Rev C

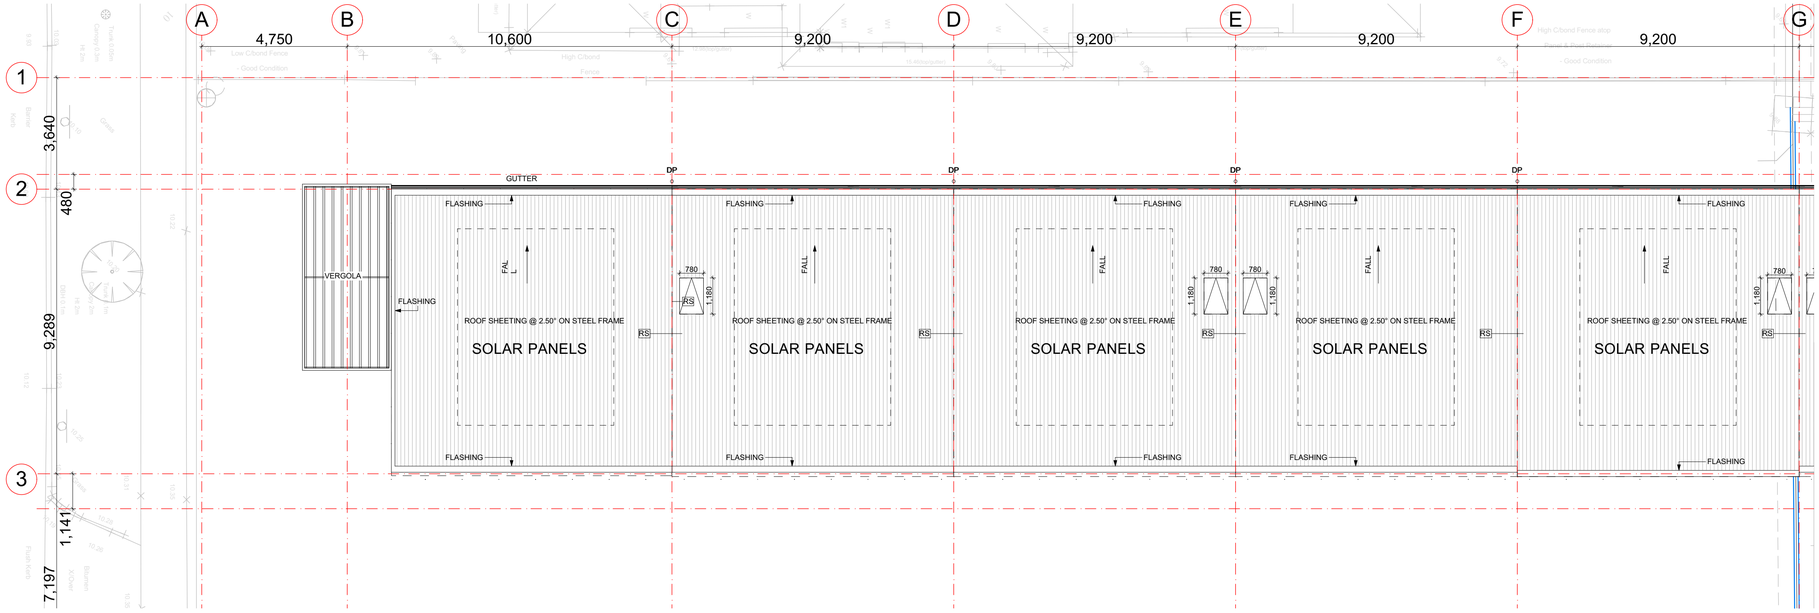

roof
Scale 1:100

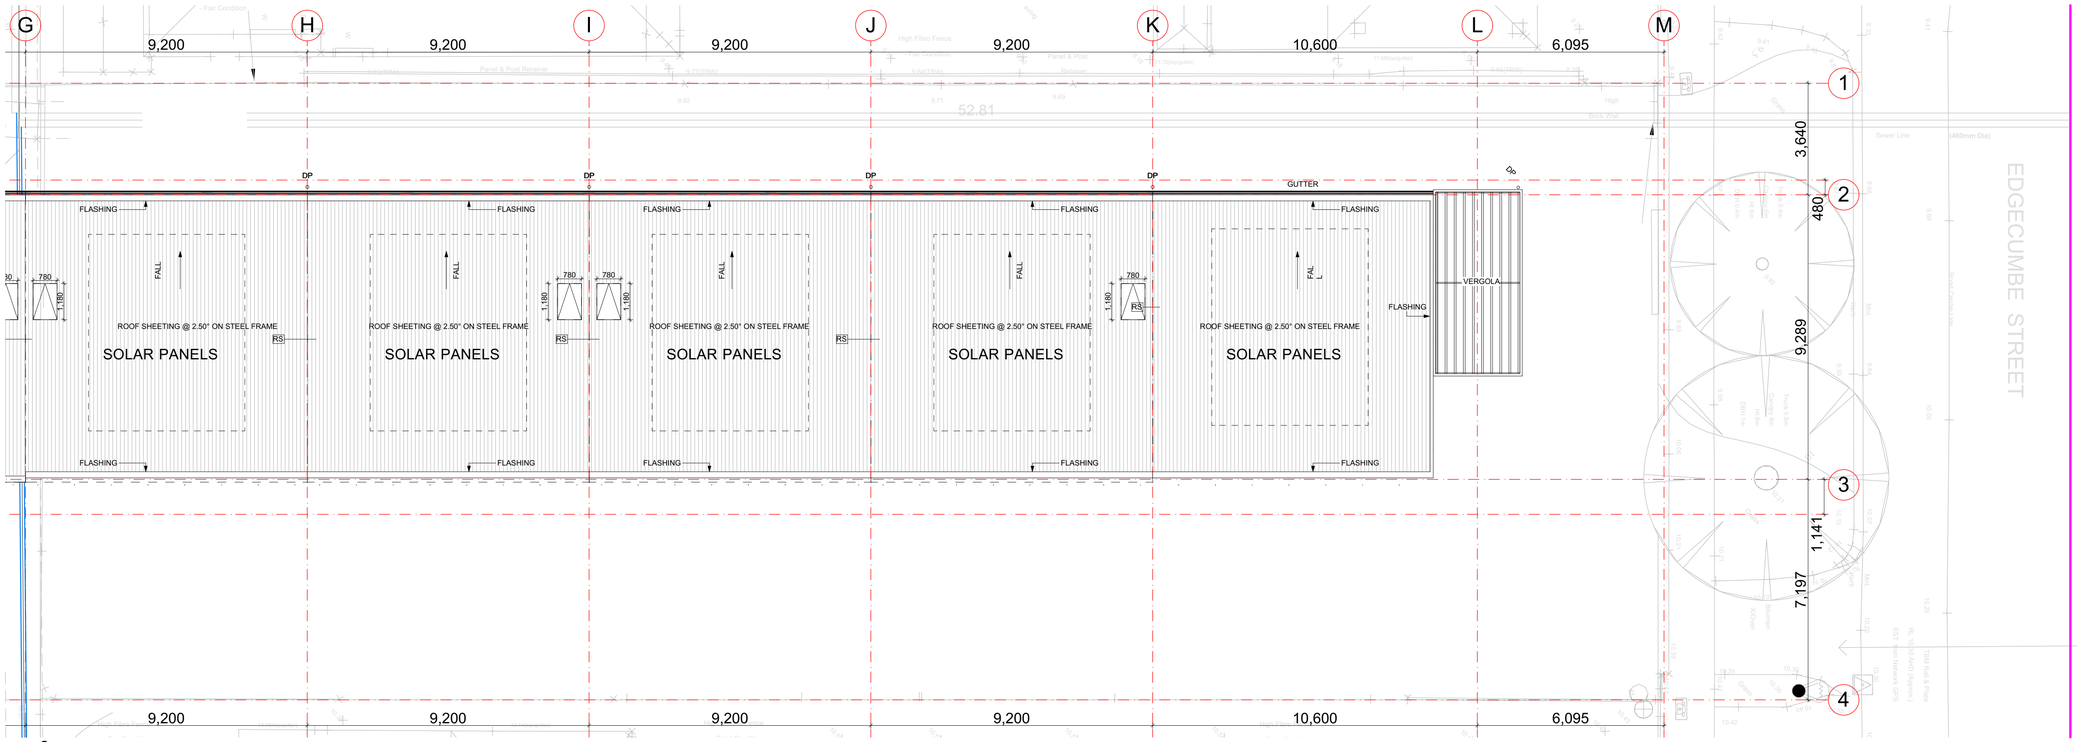

roof
Scale 1:100

GENERAL NOTES

ALL DIMENSIONS ARE IN MILLIMETRES U.N.O.
WRITTEN DIMENSIONS SHALL TAKE PRECEDENCE OVER SCALED DIMENSIONS
CONTRACTOR SHALL CARRY OUT WORK IN CONFORMANCE WITH THE B C A / N C C / RELEVANT STANDARDS AND THE LOCAL AUTHORITY REQUIREMENTS
THE MAIN CONTRACTOR IS TO ENSURE THIS DRAWING IS READ IN CONJUNCTION WITH ALL RELEVANT ARCHITECTURAL, STRUCTURAL AND SERVICE CONSULTANT DOCUMENTATION TO ENSURE FULL CO-ORDINATION BETWEEN TRADES PRIOR TO WORK COMMENCEMENT
LARGE SCALE DRAWINGS SHALL TAKE PRECEDENCE OVER SMALLER SCALE DRAWINGSCONTRACTOR SHALL CARRY OUT WORK IN CONFORMANCE WITH THE B C A / N C C / RELEVANT STANDARDS AND THE LOCAL AUTHORITY REQUIREMENTS
SEEK CLARIFICATION FROM SUPERINTENDENT FOR ANY DISCREPANCIES
ALL EXTERNAL FLOOR SURFACES TO FALL AWAY FROM BUILDING
REFER INTERIOR DOCUMENTATION FOR SETOUTS AND EXACT LOCATIONS OF CABINETRY, FITTINGS, FIXTURES, PLUMBING, FLOOR WASTES AND TILING
ALL MATERIALS SHALL BE NEW & CONFORM TO WHAT IS SHOWN ON THE DRAWINGS AND IN THE SCHEDULES
THE CONTRACTOR SHALL CHECK & VERIFY ALL DIMENSIONS ON SITE, PRIOR TO THE COMMENCEMENT OF ANY BUILDING WORK. ALL WINDOW DIMENSIONS ARE NOMINAL AND ARE TO BE MEASURED ON SITE
THE CONTRACTOR SHALL VISIT THE SITE & NOTE ALL SITE CONDITIONS & ACCESS REQUIREMENTS
REFER TO WALL TYPES PLANS FOR WALL & STRUCTURAL COLUMN SETOUTS
REFER SLAB SETOUT PLANS FOR SLAB SETOUTS
ENSURE ALL STRUCTURAL STEEL COLUMNS WITHIN 3m OF SITE BOUNDARY TO BE FIRE PROTECTED TO CODES AND STANDARDS
INSTALL FLASHINGS, EDGE TRIMS AND APPROPRIATE SEAL AS REQUIRED TO ACHIEVE WEATHER TIGHTNESS. FINISH TO BE SAME AS ADJACENT MATERIAL U.N.O.

NOTES

- KUNISEAL (O.A.E.) TO ALL COLD JOINTS
- CONFIRM LOCATION OF INSPECTION / CLEANOUT POINTS TO ALL SOIL STACKS WITH ARCHITECT PRIOR TO INSTALLATION
- SERVICES PENETRATION THROUGH WALLS AND FLOORS WHICH REQUIRES FIRE RATING SHALL BE PROTECTED BY APPROPRIATE FIRE COLLAR
- RAINWATER PIPES, WASTE PIPES, SOIL STACKS AND THE LIKE IN WALL CAVITIES SHALL BE ACOUSTICALLY LAGGED O.A.E.
- DRAINAGE PIPES OF BALCONIES, PLANTERS, CONC. ROOFS SHALL BE CAST INTO SLAB WHERE THERE IS NO SUFFICIENT CEILING SPACE OR NO SOFFIT LINING TO CONCEAL PIPES. APPLICABLE TO ALL AREAS EXCEPT FOR THE CONCRETE SOFFIT OF CARPARK / DRIVEWAY
- FLOOR WASTES, DRAINAGE POINTS AND PLANTER DRAINS TO LOCATIONS SHOWN ON FLOOR PLANS. REFER NOTE ABOVE FOR PIPE CAST INTO SLABS. REF. HYD
- PROVIDE SKIRTING TILES AND DOOR THRESHOLD TILES TO BALCONIES
- PROVIDE COMPLIANCE ALUMINIUM NOSING TO STAIR TREADS
- PROVIDE RONDO FINISHING TRIMS TO ALL HARDWALL PLASTER AND DRYLINED INTERNAL & EXTERNAL WALLS. RONDO TRIM MATERIAL SELECTIONS SHALL BE APPROPRIATE FOR THE INTENDED ENVIRONMENT
- GENERAL ARRANGEMENT PLANS DIMENSIONED TO WALL LINING
- PROVIDE FINISHING EDGE TRIMS FOR INTERNAL & EXTERNAL TIMBER FLOOR, TILED FLOOR, TILED WALL AT THE FOLLOWING TYPICAL LOCATIONS:
  a) HORIZONTAL SURFACES:
  i) ALONG THE CHANGE OF FINISHES
  ii) ALONG FREE EDGE END TERMINATIONS
  iii) ALONG EXTERNAL CORNER JUNCTIONS OF HORIZONTAL & VERTICAL SURFACES
  b) VERTICAL SURFACES:
  i) ALONG FREE EDGE END TERMINATIONS

REFERENCE DRAWINGS:

B1.01
Bm1.01
C1.01
Cm1.01
D1.01
Dm1.01

URBANIZE
(08) 6243 6405
0438420344
urbanize@urbanize.com.au

DATE	REV	REASON FOR ISSUE	BY
29.09.26	C	Issue for CDC	
31.08.26	B	CDC Issue for Review	
29.07.26	A	Re-Issue for Consultants	
26.06.26	-	Issue for Consultants	

CONTRACTOR TO CHECK ALL DIMENSIONS & LEVELS ON SITE BEFORE COMMENCING ANY WORK OR PREPARING ANY SHOP DRAWINGS. FIGURED DIMENSIONS TAKE PRECEDENCE OVER MEASUREMENTS MANUALLY SCALED OFF DRAWINGS. LARGE SCALE DWGS TAKE PRECEDENCE OVER SMALLER SCALE DWGS.


COMO TOWNHOUSE DEVELOPMENT
124-126 Lockhart St, Como, WA 6152

Sheet Name


Overall - Roof Plan

Building Permit

DRAWN	ST	DESIGNED	zz
CHECKED	CM	PRINCIPAL	Principal
DATE	29/09/2026		
PROJECT No.	630-GRI	DRAWING No.	REV.
Scale as shown - Half Scale @ A3		A2.04	Rev C

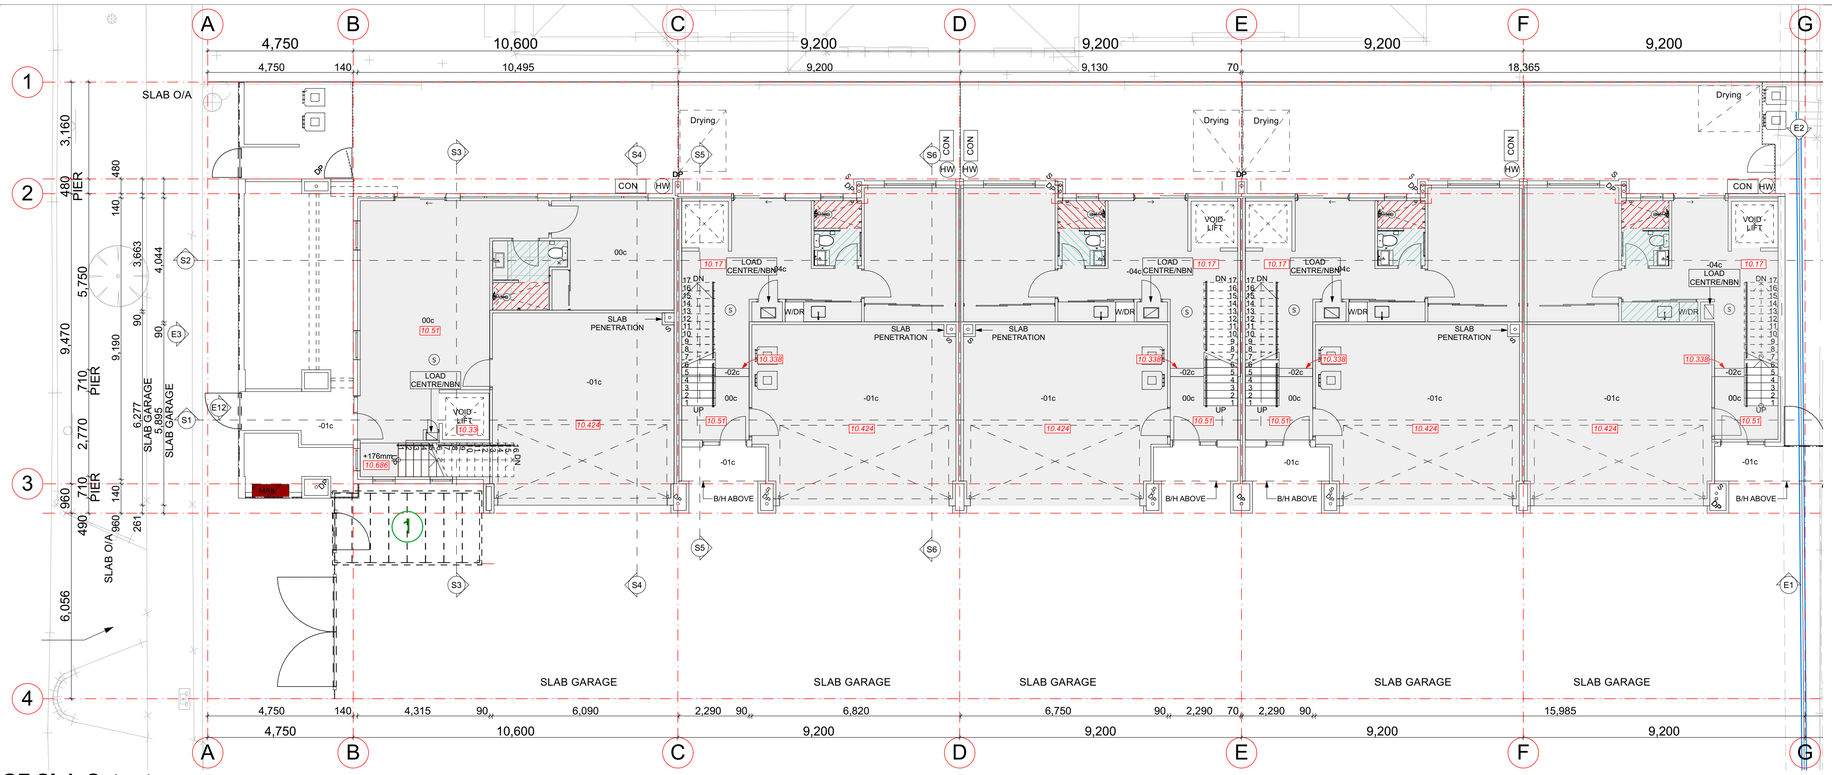

GF Slab Setout
Scale 1:100

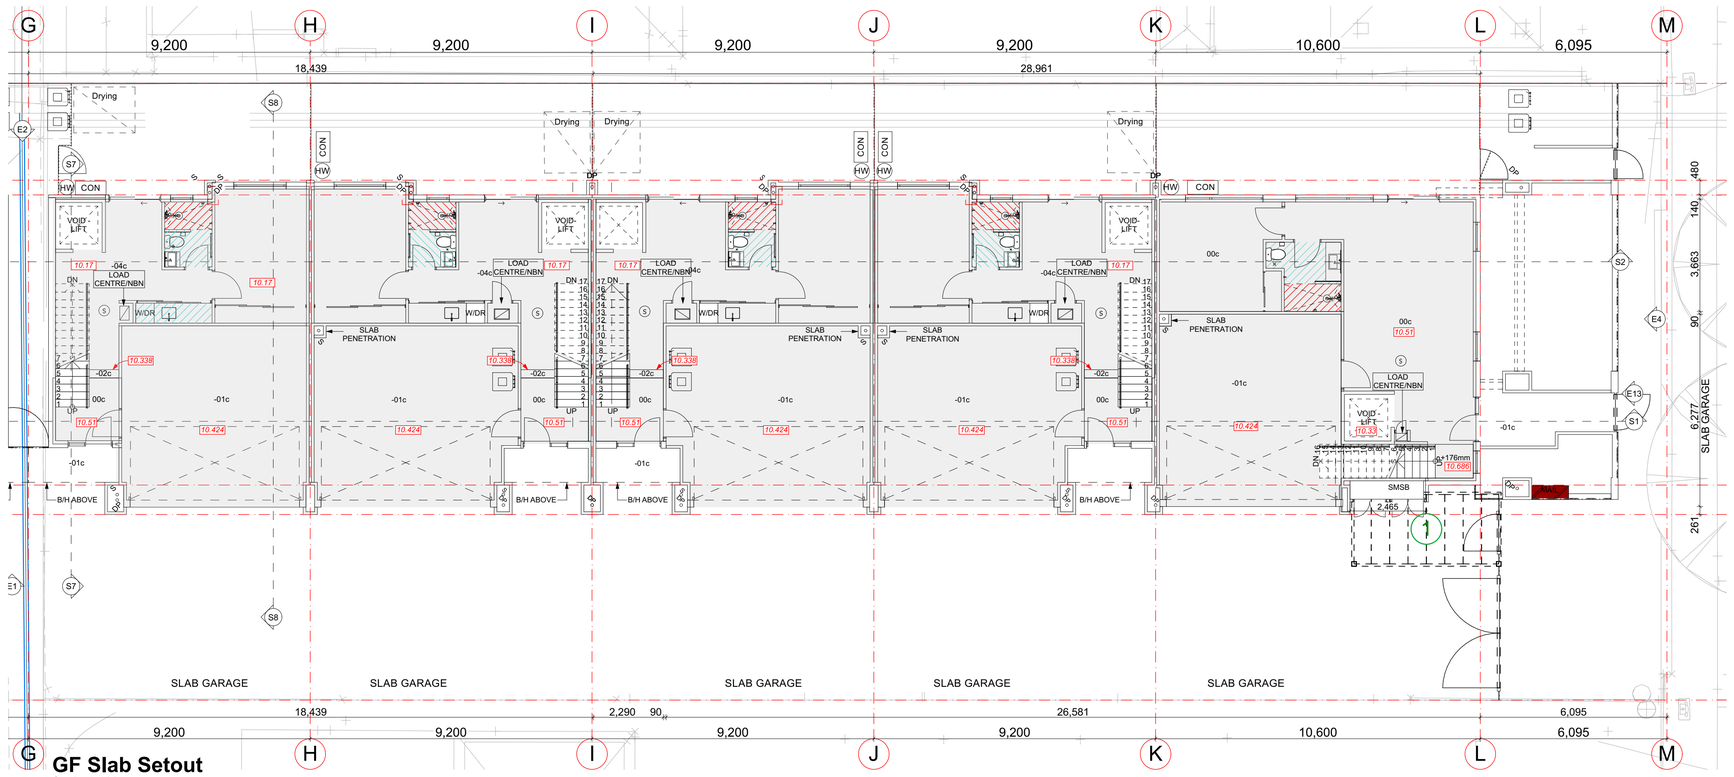

GF Slab Setout
Scale 1:100

REFERENCE DRAWINGS:

B1.01
Bm1.01
C1.01
Cm1.01
D1.01
Dm1.01

For detailed slab setout

GENERAL NOTES

ALL DIMENSIONS ARE IN MILLIMETRES U.N.O.
WRITTEN DIMENSIONS SHALL TAKE PRECEDENCE OVER SCALED DIMENSIONS
CONTRACTOR SHALL CARRY OUT WORK IN CONFORMANCE WITH THE B C A / N C C / RELEVANT STANDARDS AND THE LOCAL AUTHORITY REQUIREMENTS
THE MAIN CONTRACTOR IS TO ENSURE THIS DRAWING IS READ IN CONJUNCTION WITH ALL RELEVANT ARCHITECTURAL, STRUCTURAL AND SERVICE CONSULTANT DOCUMENTATION TO ENSURE FULL CO-ORDINATION BETWEEN TRADES PRIOR TO WORK COMMENCEMENT
LARGE SCALE DRAWINGS SHALL TAKE PRECEDENCE OVER SMALLER SCALE DRAWINGSCONTRACTOR SHALL CARRY OUT WORK IN CONFORMANCE WITH THE B C A / N C C / RELEVANT STANDARDS AND THE LOCAL AUTHORITY REQUIREMENTS
SEEK CLARIFICATION FROM SUPERINTENDENT FOR ANY DISCREPANCIES
ALL EXTERNAL FLOOR SURFACES TO FALL AWAY FROM BUILDING
REFER INTERIOR DOCUMENTATION FOR SETOUTS AND EXACT LOCATIONS OF CABINETRY, FITTINGS, FIXTURES, PLUMBING, FLOOR WASTES AND TILING
ALL MATERIALS SHALL BE NEW & CONFORM TO WHAT IS SHOWN ON THE DRAWINGS AND IN THE SCHEDULES
THE CONTRACTOR SHALL CHECK & VERIFY ALL DIMENSIONS ON SITE, PRIOR TO THE COMMENCEMENT OF ANY BUILDING WORK. ALL WINDOW DIMENSIONS ARE NOMINAL AND ARE TO BE MEASURED ON SITE
THE CONTRACTOR SHALL VISIT THE SITE & NOTE ALL SITE CONDITIONS & ACCESS REQUIREMENTS
REFER TO WALL TYPES PLANS FOR WALL & STRUCTURAL COLUMN SETOUTS
REFER SLAB SETOUT PLANS FOR SLAB SETOUTS
ENSURE ALL STRUCTURAL STEEL COLUMNS WITHIN 3m OF SITE BOUNDARY TO BE FIRE PROTECTED TO CODES AND STANDARDS
INSTALL FLASHINGS, EDGE TRIMS AND APPROPRIATE SEAL AS REQUIRED TO ACHIEVE WEATHER TIGHTNESS. FINISH TO BE SAME AS ADJACENT MATERIAL U.N.O.

NOTES

- KUNISEAL (O.A.E.) TO ALL COLD JOINTS
- CONFIRM LOCATION OF INSPECTION / CLEANOUT POINTS TO ALL SOIL STACKS WITH ARCHITECT PRIOR TO INSTALLATION
- SERVICES PENETRATION THROUGH WALLS AND FLOORS WHICH REQUIRES FIRE RATING SHALL BE PROTECTED BY APPROPRIATE FIRE COLLAR
- RAINWATER PIPES, WASTE PIPES, SOIL STACKS AND THE LIKE IN WALL CAVITIES SHALL BE ACOUSTICALLY LAGGED O.A.E.
- DRAINAGE PIPES OF BALCONIES, PLANTERS, CONC. ROOFS SHALL BE CAST INTO SLAB WHERE THERE IS NO SUFFICIENT CEILING SPACE OR NO SOFFIT LINING TO CONCEAL PIPES. APPLICABLE TO ALL AREAS EXCEPT FOR THE CONCRETE SOFFIT OF CARPARK / DRIVEWAY
- FLOOR WASTES, DRAINAGE POINTS AND PLANTER DRAINS TO LOCATIONS SHOWN ON FLOOR PLANS. REFER NOTE ABOVE FOR PIPE CAST INTO SLABS. REF. HYD
- PROVIDE SKIRTING TILES AND DOOR THRESHOLD TILES TO BALCONIES
- PROVIDE COMPLIANCE ALUMINIUM NOSING TO STAIR TREADS
- PROVIDE RONDO FINISHING TRIMS TO ALL HARDWALL PLASTER AND DRYLINED INTERNAL & EXTERNAL WALLS. RONDO TRIM MATERIAL SELECTIONS SHALL BE APPROPRIATE FOR THE INTENDED ENVIRONMENT
- GENERAL ARRANGEMENT PLANS DIMENSIONED TO WALL LINING
- PROVIDE FINISHING EDGE TRIMS FOR INTERNAL & EXTERNAL TIMBER FLOOR, TILED FLOOR, TILED WALL AT THE FOLLOWING TYPICAL LOCATIONS:
  a) HORIZONTAL SURFACES:
  i) ALONG THE CHANGE OF FINISHES
  ii) ALONG FREE EDGE END TERMINATIONS
  iii) ALONG EXTERNAL CORNER JUNCTIONS OF HORIZONTAL & VERTICAL SURFACES
  b) VERTICAL SURFACES:
  i) ALONG FREE EDGE END TERMINATIONS

NOTES:
DIMENSIONS PROVIDED ON GENERAL ARRANGEMENT PLANS ARE TO WALL STRUCTURE

FLOOR PLANS
OVERALL SETOUTS, WINDOWS AND DOORS TYPES.
GENERAL APARTMENTS LAYOUTS AND PLUMBING LOCATIONS

WALL TYPES
FULL SETOUT OF WALLS AND WINDOWS, WALL TYPES TAGGED FOR REFERENCE.

SLAB SETOUT
LOCATION OF SLABEDGES, SET DOWS, PENETRATIONS AND PLUMBING SETOUT

LEGEND:

30mm WET AREA SET DOWN

50mm WET AREA SET DOWN

NOTES:

- STRUCTURAL ENGINEER DRAWINGS TAKE PRECEDENCE FOR SLAB THICKNESS.
- FIRE COLLAR TO SERVICE PENETRATION THROUGH SLAB. TYPICAL.
- SERVICES SHAFTS PENETRATING THROUGH S.O.U. MUST ACHIEVE FRL -/90/90.
- CROSS CHECK SLAB SETOUT WITH WALL SETOUT DRAWINGS.
- TYPICALLY, WET AREA SETDOWN ARE ALIGNED TO STUD FRAME FACE.
  PLASTERBOARD / FYRECHEK TO BE FLUSH AGAINST STUD AND SLAB SETDOWN FACE.
- TYPICALLY, EXTERNAL SLAB STEPS ARE TO EXTERNAL FYRECHEK FACE.
- DIMENSIONS PROVIDED ARE TO STRUCTURE EXCLUDING FINISHES LAYERS.

URBANIZE
(08) 6243 6405
0438420344
urbanize@urbanize.com.au

DATE	REV	REASON FOR ISSUE	BY
29.09.26	C	Issue for CDC	
31.08.26	B	CDC Issue for Review	
29.07.26	A	Re-Issue for Consultants	
26.06.26	-	Issue for Consultants	

CONTRACTOR TO CHECK ALL DIMENSIONS & LEVELS ON SITE BEFORE COMMENCING ANY WORK OR PREPARING ANY SHOP DRAWINGS. FIGURED DIMENSIONS TAKE PRECEDENCE OVER MEASUREMENTS MANUALLY SCALED OFF DRAWINGS. LARGE SCALE DWGS TAKE PRECEDENCE OVER SMALLER SCALE DWGS.


COMO TOWNHOUSE DEVELOPMENT
124-126 Lockhart St, Como, WA 6152

Sheet Name

Slab setout Plan - Ground Floor


Building Permit

DRAWN	ST	DESIGNED	zz
CHECKED	CM	PRINCIPAL	Principal
DATE	29/09/2026		
PROJECT No.	630-GRI	DRAWING No.	A2.10
Scale as shown - Half Scale @ A3		REV.	Rev C

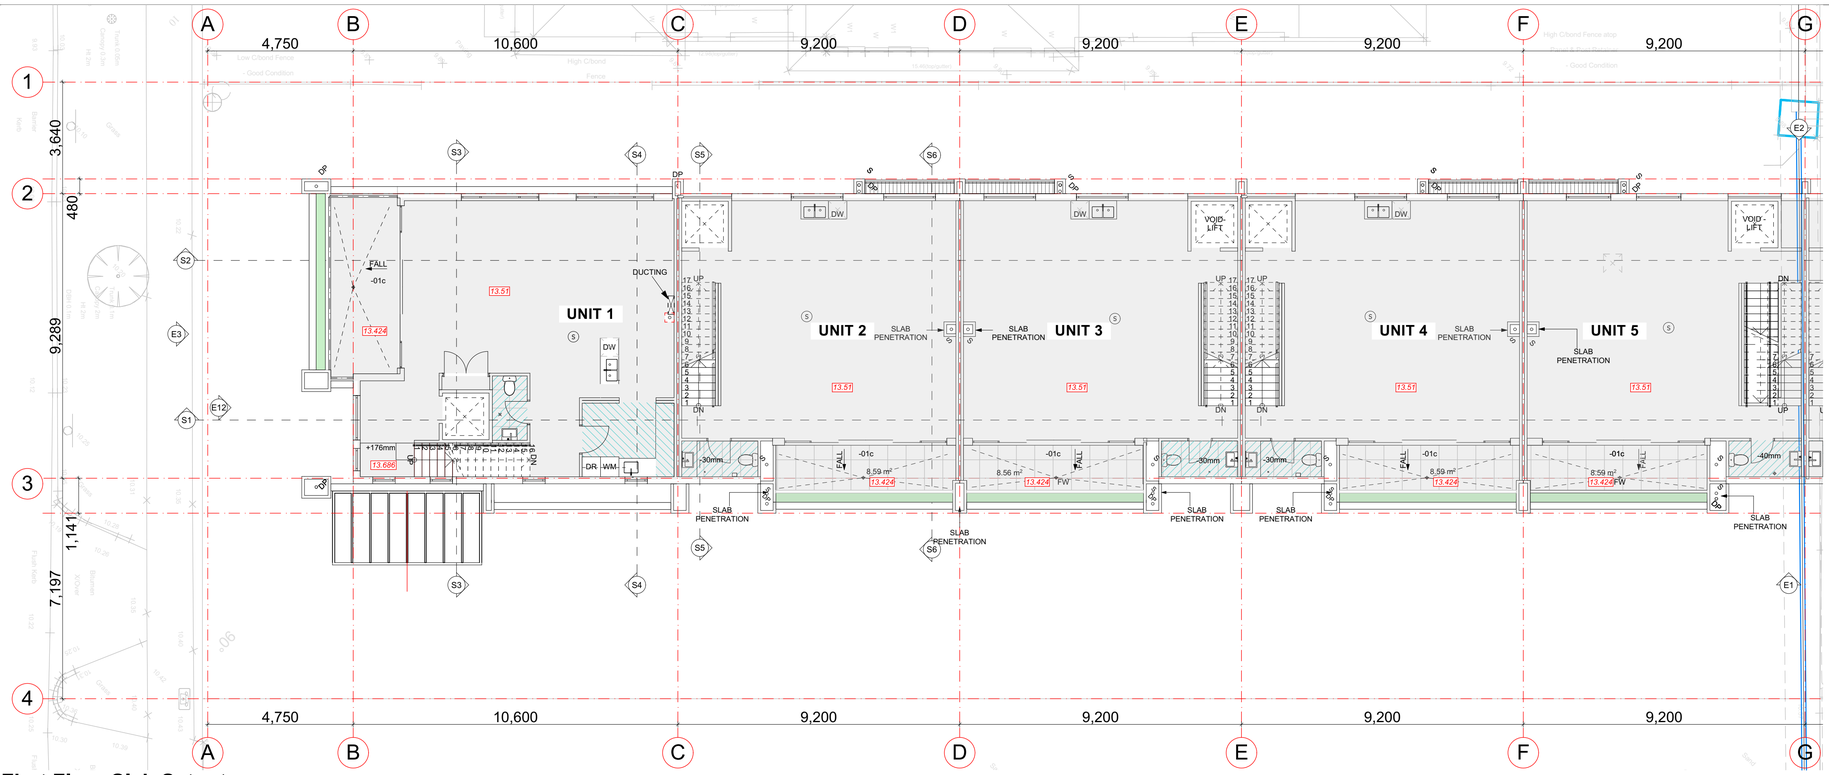

First Floor Slab Setout

Scale 1:100

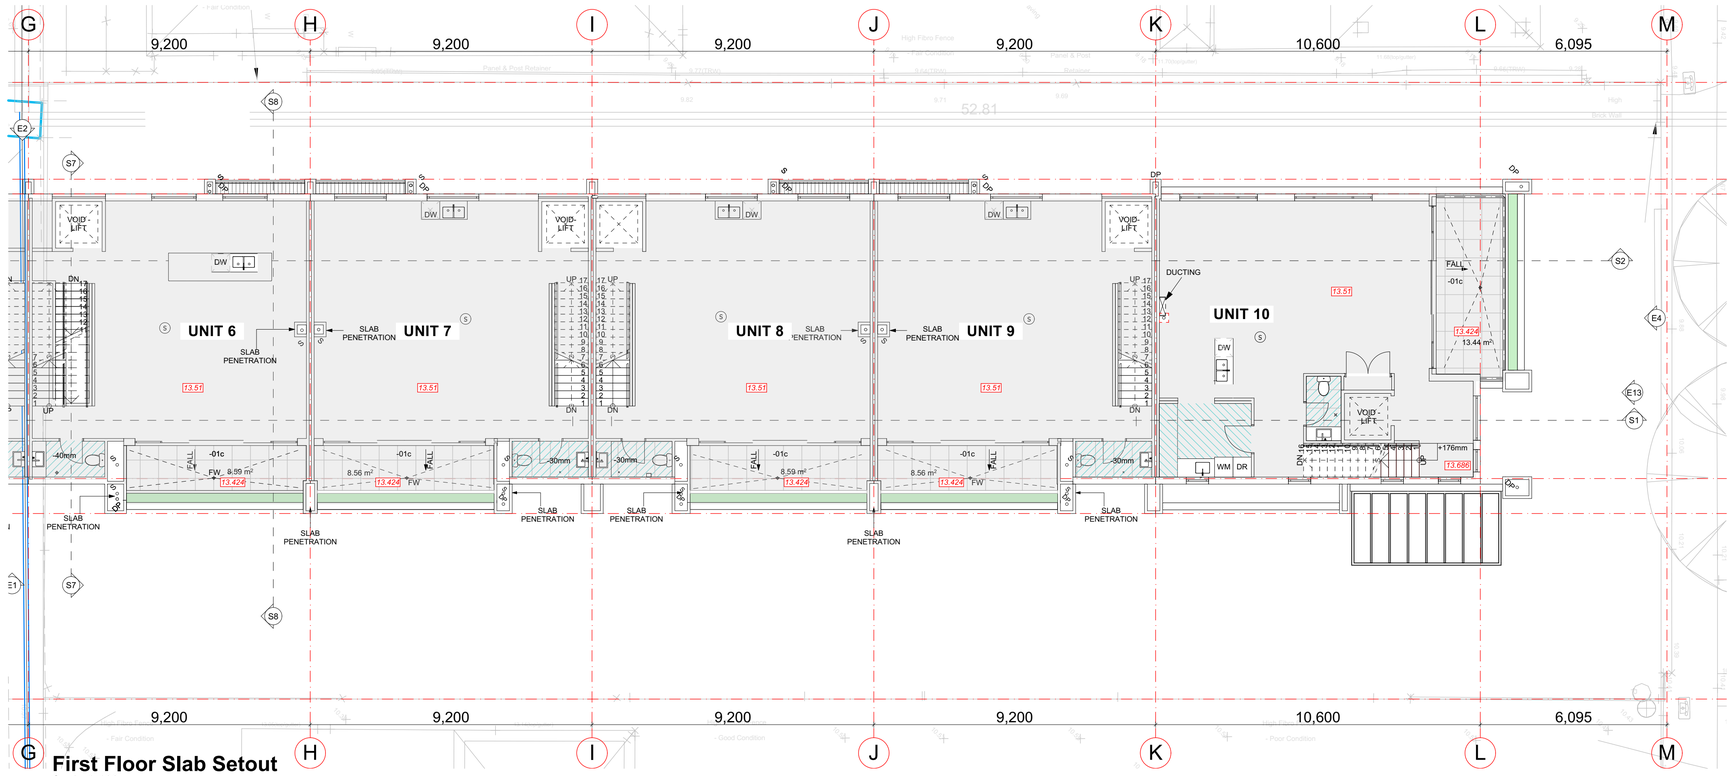

First Floor Slab Setout

Scale 1:100

REFERENCE DRAWINGS:

B1.01
Bm1.01
C1.01
Cm1.01
D1.01
Dm1.01

For detailed slab setout

GENERAL NOTES

ALL DIMENSIONS ARE IN MILLIMETRES U.N.O.
WRITTEN DIMENSIONS SHALL TAKE PRECEDENCE OVER SCALED DIMENSIONS
CONTRACTOR SHALL CARRY OUT WORK IN CONFORMANCE WITH THE B C A / N C C / RELEVANT STANDARDS AND THE LOCAL AUTHORITY REQUIREMENTS
THE MAIN CONTRACTOR IS TO ENSURE THIS DRAWING IS READ IN CONJUNCTION WITH ALL RELEVANT ARCHITECTURAL, STRUCTURAL AND SERVICE CONSULTANT DOCUMENTATION TO ENSURE FULL CO-ORDINATION BETWEEN TRADES PRIOR TO WORK COMMENCEMENT
LARGE SCALE DRAWINGS SHALL TAKE PRECEDENCE OVER SMALLER SCALE DRAWINGSCONTRACTOR SHALL CARRY OUT WORK IN CONFORMANCE WITH THE B C A / N C C / RELEVANT STANDARDS AND THE LOCAL AUTHORITY REQUIREMENTS
SEEK CLARIFICATION FROM SUPERINTENDENT FOR ANY DISCREPANCIES
ALL EXTERNAL FLOOR SURFACES TO FALL AWAY FROM BUILDING
REFER INTERIOR DOCUMENTATION FOR SETOUTS AND EXACT LOCATIONS OF CABINETRY, FITTINGS, FIXTURES, PLUMBING, FLOOR WASTES AND TILING
ALL MATERIALS SHALL BE NEW & CONFORM TO WHAT IS SHOWN ON THE DRAWINGS AND IN THE SCHEDULES
THE CONTRACTOR SHALL CHECK & VERIFY ALL DIMENSIONS ON SITE, PRIOR TO THE COMMENCEMENT OF ANY BUILDING WORK. ALL WINDOW DIMENSIONS ARE NOMINAL AND ARE TO BE MEASURED ON SITE
THE CONTRACTOR SHALL VISIT THE SITE & NOTE ALL SITE CONDITIONS & ACCESS REQUIREMENTS
REFER TO WALL TYPES PLANS FOR WALL & STRUCTURAL COLUMN SETOUTS
REFER SLAB SETOUT PLANS FOR SLAB SETOUTS
ENSURE ALL STRUCTURAL STEEL COLUMNS WITHIN 3m OF SITE BOUNDARY TO BE FIRE PROTECTED TO CODES AND STANDARDS
INSTALL FLASHINGS, EDGE TRIMS AND APPROPRIATE SEAL AS REQUIRED TO ACHIEVE WEATHER TIGHTNESS. FINISH TO BE SAME AS ADJACENT MATERIAL U.N.O.

NOTES

- KUNISEAL (O.A.E.) TO ALL COLD JOINTS
- CONFIRM LOCATION OF INSPECTION / CLEANOUT POINTS TO ALL SOIL STACKS WITH ARCHITECT PRIOR TO INSTALLATION
- SERVICES PENETRATION THROUGH WALLS AND FLOORS WHICH REQUIRES FIRE RATING SHALL BE PROTECTED BY APPROPRIATE FIRE COLLAR
- RAINWATER PIPES, WASTE PIPES, SOIL STACKS AND THE LIKE IN WALL CAVITIES SHALL BE ACOUSTICALLY LAGGED O.A.E.
- DRAINAGE PIPES OF BALCONIES, PLANTERS, CONC. ROOFS SHALL BE CAST INTO SLAB WHERE THERE IS NO SUFFICIENT CEILING SPACE OR NO SOFFIT LINING TO CONCEAL PIPES. APPLICABLE TO ALL AREAS EXCEPT FOR THE CONCRETE SOFFIT OF CARPARK / DRIVEWAY
- FLOOR WASTES, DRAINAGE POINTS AND PLANTER DRAINS TO LOCATIONS SHOWN ON FLOOR PLANS. REFER NOTE ABOVE FOR PIPE CAST INTO SLABS. REF. HYD
- PROVIDE SKIRTING TILES AND DOOR THRESHOLD TILES TO BALCONIES
- PROVIDE COMPLIANCE ALUMINIUM NOSING TO STAIR TREADS
- PROVIDE RONDO FINISHING TRIMS TO ALL HARDWALL PLASTER AND DRYLINED INTERNAL & EXTERNAL WALLS. RONDO TRIM MATERIAL SELECTIONS SHALL BE APPROPRIATE FOR THE INTENDED ENVIRONMENT
- GENERAL ARRANGEMENT PLANS DIMENSIONED TO WALL LINING
- PROVIDE FINISHING EDGE TRIMS FOR INTERNAL & EXTERNAL TIMBER FLOOR, TILED FLOOR, TILED WALL AT THE FOLLOWING TYPICAL LOCATIONS:
  a) HORIZONTAL SURFACES:
  i) ALONG THE CHANGE OF FINISHES
  ii) ALONG FREE EDGE END TERMINATIONS
  iii) ALONG EXTERNAL CORNER JUNCTIONS OF HORIZONTAL & VERTICAL SURFACES
  b) VERTICAL SURFACES:
  i) ALONG FREE EDGE END TERMINATIONS

NOTES:

DIMENSIONS PROVIDED ON GENERAL ARRANGEMENT PLANS ARE TO WALL STRUCTURE

FLOOR PLANS

OVERALL SETOUTS, WINDOWS AND DOORS TYPES. GENERAL APARTMENTS LAYOUTS AND PLUMBING LOCATIONS

WALL TYPES

FULL SETOUT OF WALLS AND WINDOWS, WALL TYPES TAGGED FOR REFERENCE.

SLAB SETOUT

LOCATION OF SLABEDGES, SET DOWS, PENETRATIONS AND PLUMBING SETOUT.

LEGEND:

30mm WET AREA SET DOWN

50mm WET AREA SET DOWN

NOTES:

- STRUCTURAL ENGINEER DRAWINGS TAKE PRECEDENCE FOR SLAB THICKNESS.
- FIRE COLLAR TO SERVICE PENETRATION THROUGH SLAB. TYPICAL.
- SERVICES SHAFTS PENETRATING THROUGH S.O.U. MUST ACHIEVE FRL -/90/90.
- CROSS CHECK SLAB SETOUT WITH WALL SETOUT DRAWINGS.
- TYPICALLY, WET AREA SETDOWN ARE ALIGNED TO STUD FRAME FACE.
  PLASTERBOARD / FYRECHEK TO BE FLUSH AGAINST STUD AND SLAB SETDOWN FACE.
- TYPICALLY, EXTERNAL SLAB STEPS ARE TO EXTERNAL FYRECHEK FACE.
- DIMENSIONS PROVIDED ARE TO STRUCTURE EXCLUDING FINISHES LAYERS.

URBANIZE
(08) 6243 6405
0438420344
urbanize@urbanize.com.au

DATE	REV	REASON FOR ISSUE	BY
29.09.26	C	Issue for CDC	
31.08.26	B	CDC Issue for Review	
29.07.26	A	Re-Issue for Consultants	
26.06.26	-	Issue for Consultants	

CONTRACTOR TO CHECK ALL DIMENSIONS & LEVELS ON SITE BEFORE COMMENCING ANY WORK OR PREPARING ANY SHOP DRAWINGS. FIGURED DIMENSIONS TAKE PRECEDENCE OVER MEASUREMENTS MANUALLY SCALED OFF DRAWINGS. LARGE SCALE DWGS TAKE PRECEDENCE OVER SMALLER SCALE DWGS.


COMO TOWNHOUSE DEVELOPMENT
124-126 Lockhart St, Como, WA 6152

Sheet Name


Slab setout Plan - First Floor

Building Permit

DRAWN	ST	DESIGNED	zz
CHECKED	CM	PRINCIPAL	Principal
DATE	29/09/2026		
PROJECT No.	630-GRI	DRAWING No.	A2.11
Scale as shown - Half Scale @ A3		REV.	Rev C

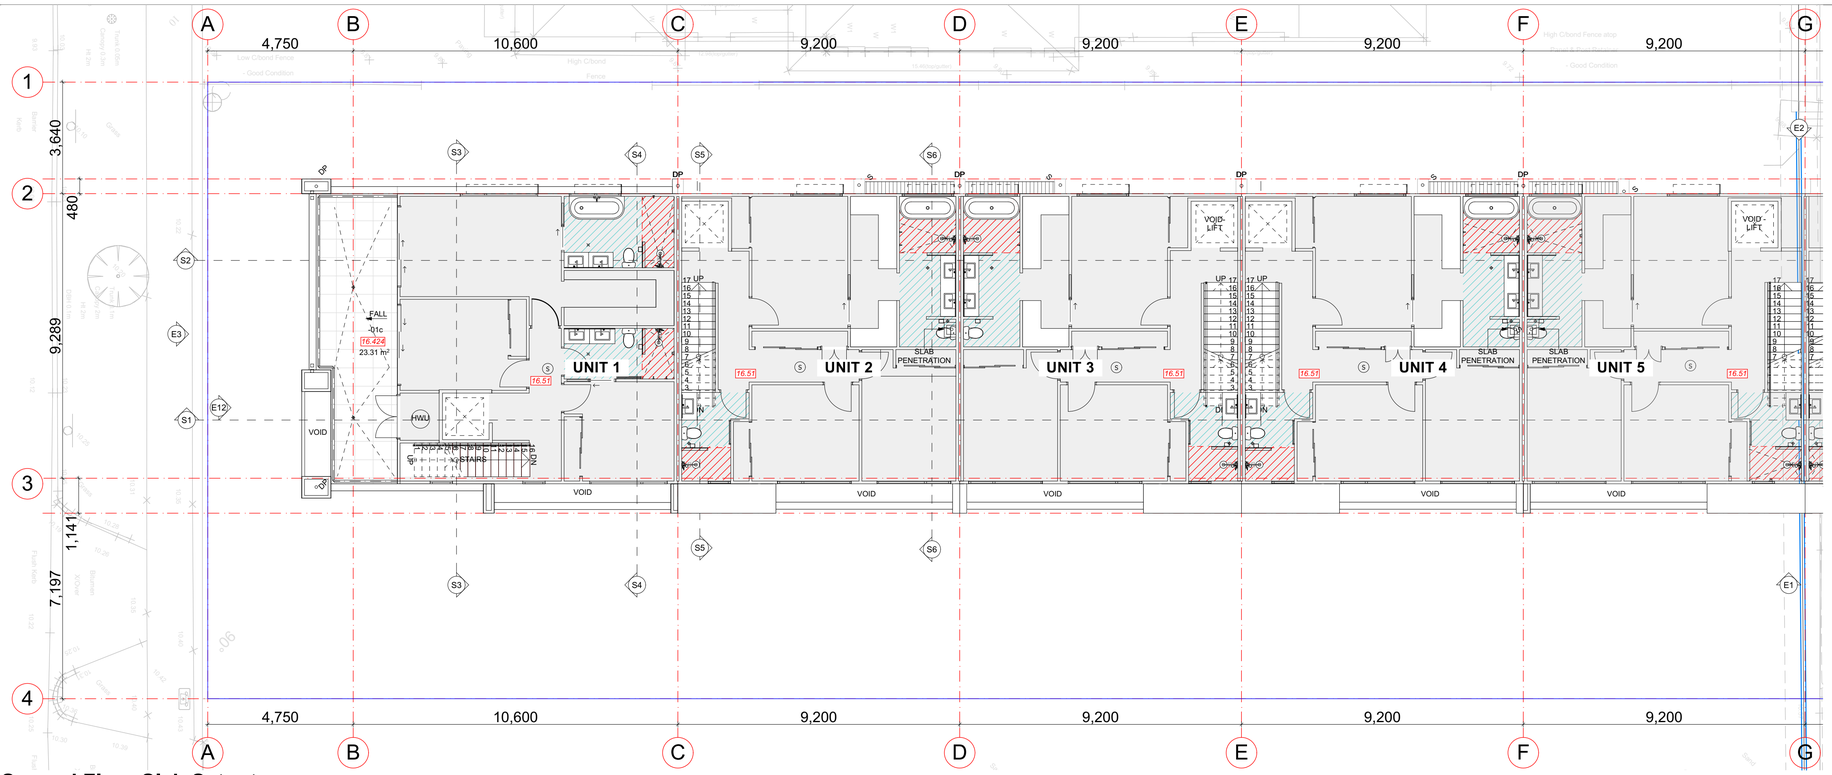

Second Floor Slab Setout
Scale 1:100

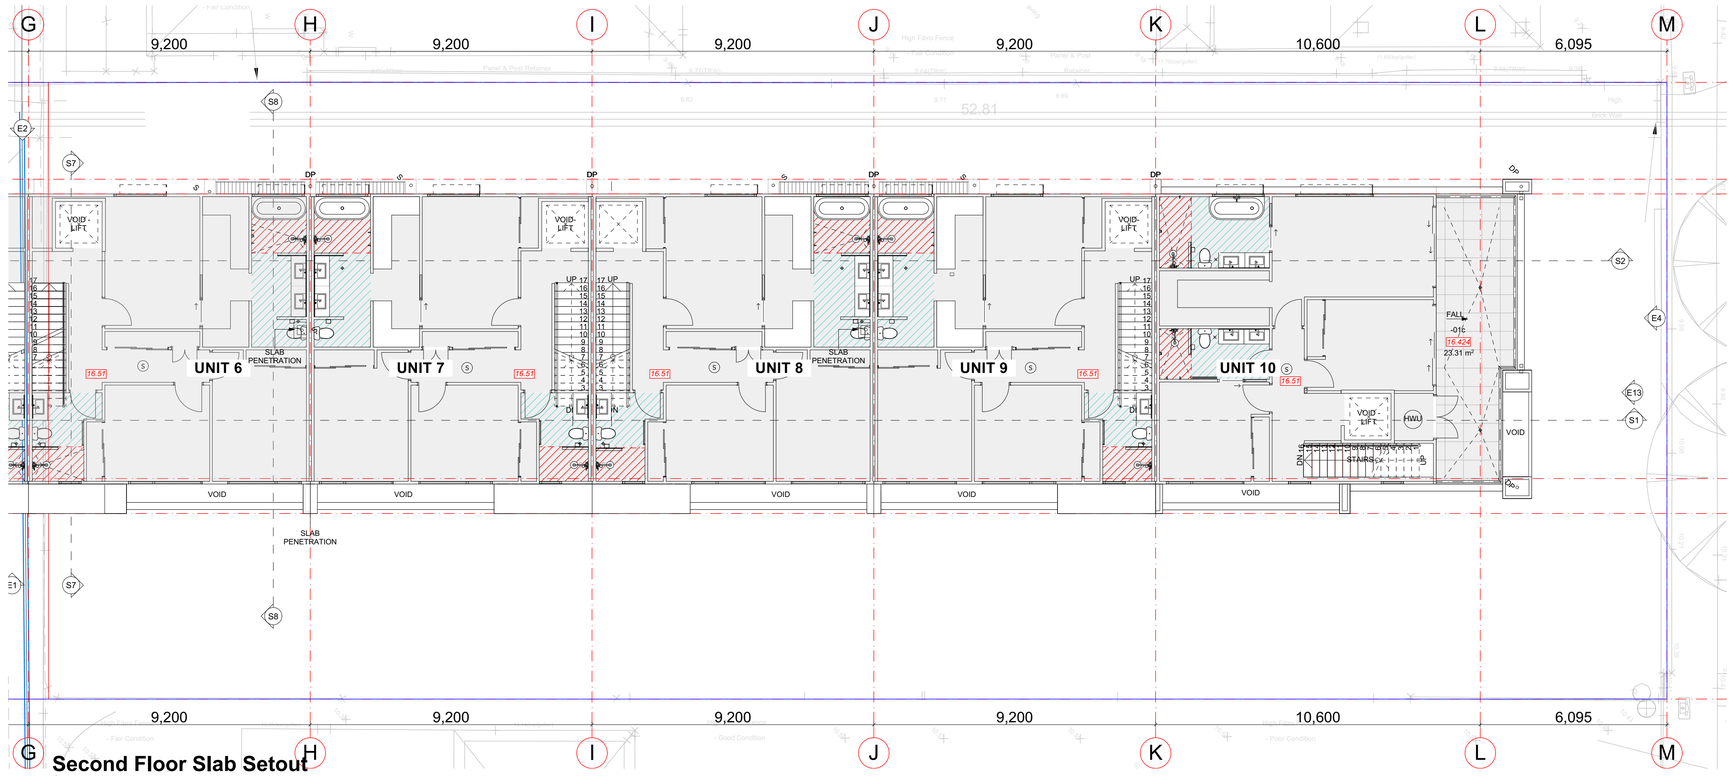

Second Floor Slab Setout
Scale 1:100

REFERENCE DRAWINGS:

B1.01
Bm1.01
C1.01
Cm1.01
D1.01
Dm1.01

For detailed slab setout

GENERAL NOTES

ALL DIMENSIONS ARE IN MILLIMETRES U.N.O.
WRITTEN DIMENSIONS SHALL TAKE PRECEDENCE OVER SCALED DIMENSIONS
CONTRACTOR SHALL CARRY OUT WORK IN CONFORMANCE WITH THE B C A / N C C / RELEVANT STANDARDS AND THE LOCAL AUTHORITY REQUIREMENTS
THE MAIN CONTRACTOR IS TO ENSURE THIS DRAWING IS READ IN CONJUNCTION WITH ALL RELEVANT ARCHITECTURAL, STRUCTURAL AND SERVICE CONSULTANT DOCUMENTATION TO ENSURE FULL CO-ORDINATION BETWEEN TRADES PRIOR TO WORK COMMENCEMENT
LARGE SCALE DRAWINGS SHALL TAKE PRECEDENCE OVER SMALLER SCALE DRAWINGSCONTRACTOR SHALL CARRY OUT WORK IN CONFORMANCE WITH THE B C A / N C C / RELEVANT STANDARDS AND THE LOCAL AUTHORITY REQUIREMENTS
SEEK CLARIFICATION FROM SUPERINTENDENT FOR ANY DISCREPANCIES
ALL EXTERNAL FLOOR SURFACES TO FALL AWAY FROM BUILDING
REFER INTERIOR DOCUMENTATION FOR SETOUTS AND EXACT LOCATIONS OF CABINETRY, FITTINGS, FIXTURES, PLUMBING, FLOOR WASTES AND TILING
ALL MATERIALS SHALL BE NEW & CONFORM TO WHAT IS SHOWN ON THE DRAWINGS AND IN THE SCHEDULES
THE CONTRACTOR SHALL CHECK & VERIFY ALL DIMENSIONS ON SITE, PRIOR TO THE COMMENCEMENT OF ANY BUILDING WORK. ALL WINDOW DIMENSIONS ARE NOMINAL AND ARE TO BE MEASURED ON SITE
THE CONTRACTOR SHALL VISIT THE SITE & NOTE ALL SITE CONDITIONS & ACCESS REQUIREMENTS
REFER TO WALL TYPES PLANS FOR WALL & STRUCTURAL COLUMN SETOUTS
REFER SLAB SETOUT PLANS FOR SLAB SETOUTS
ENSURE ALL STRUCTURAL STEEL COLUMNS WITHIN 3m OF SITE BOUNDARY TO BE FIRE PROTECTED TO CODES AND STANDARDS
INSTALL FLASHINGS, EDGE TRIMS AND APPROPRIATE SEAL AS REQUIRED TO ACHIEVE WEATHER TIGHTNESS. FINISH TO BE SAME AS ADJACENT MATERIAL U.N.O.

NOTES

- KUNISEAL (O.A.E.) TO ALL COLD JOINTS
- CONFIRM LOCATION OF INSPECTION / CLEANOUT POINTS TO ALL SOIL STACKS WITH ARCHITECT PRIOR TO INSTALLATION
- SERVICES PENETRATION THROUGH WALLS AND FLOORS WHICH REQUIRES FIRE RATING SHALL BE PROTECTED BY APPROPRIATE FIRE COLLAR
- RAINWATER PIPES, WASTE PIPES, SOIL STACKS AND THE LIKE IN WALL CAVITIES SHALL BE ACOUSTICALLY LAGGED O.A.E.
- DRAINAGE PIPES OF BALCONIES, PLANTERS, CONC. ROOFS SHALL BE CAST INTO SLAB WHERE THERE IS NO SUFFICIENT CEILING SPACE OR NO SOFFIT LINING TO CONCEAL PIPES. APPLICABLE TO ALL AREAS EXCEPT FOR THE CONCRETE SOFFIT OF CARPARK / DRIVEWAY
- FLOOR WASTES, DRAINAGE POINTS AND PLANTER DRAINS TO LOCATIONS SHOWN ON FLOOR PLANS. REFER NOTE ABOVE FOR PIPE CAST INTO SLABS. REF. HYD
- PROVIDE SKIRTING TILES AND DOOR THRESHOLD TILES TO BALCONIES
- PROVIDE COMPLIANCE ALUMINIUM NOSING TO STAIR TREADS
- PROVIDE RONDO FINISHING TRIMS TO ALL HARDWALL PLASTER AND DRYLINED INTERNAL & EXTERNAL WALLS. RONDO TRIM MATERIAL SELECTIONS SHALL BE APPROPRIATE FOR THE INTENDED ENVIRONMENT
- GENERAL ARRANGEMENT PLANS DIMENSIONED TO WALL LINING
- PROVIDE FINISHING EDGE TRIMS FOR INTERNAL & EXTERNAL TIMBER FLOOR, TILED FLOOR, TILED WALL AT THE FOLLOWING TYPICAL LOCATIONS:
  a) HORIZONTAL SURFACES:
  i) ALONG THE CHANGE OF FINISHES
  ii) ALONG FREE EDGE END TERMINATIONS
  iii) ALONG EXTERNAL CORNER JUNCTIONS OF HORIZONTAL & VERTICAL SURFACES
  b) VERTICAL SURFACES:
  i) ALONG FREE EDGE END TERMINATIONS

NOTES:
DIMENSIONS PROVIDED ON GENERAL ARRANGEMENT PLANS ARE TO WALL STRUCTURE

FLOOR PLANS
OVERALL SETOUTS, WINDOWS AND DOORS TYPES. GENERAL APARTMENTS LAYOUTS AND PLUMBING LOCATIONS

WALL TYPES
FULL SETOUT OF WALLS AND WINDOWS, WALL TYPES TAGGED FOR REFERENCE.

SLAB SETOUT
LOCATION OF SLABEDGES, SET DOWS, PENETRATIONS AND PLUMBING SETOUT

LEGEND:

30mm WET AREA SET DOWN

50mm WET AREA SET DOWN

NOTES:

- STRUCTURAL ENGINEER DRAWINGS TAKE PRECEDENCE FOR SLAB THICKNESS.
- FIRE COLLAR TO SERVICE PENETRATION THROUGH SLAB. TYPICAL.
- SERVICES SHAFTS PENETRATING THROUGH S.O.U. MUST ACHIEVE FRL -/90/90.
- CROSS CHECK SLAB SETOUT WITH WALL SETOUT DRAWINGS.
- TYPICALLY, WET AREA SETDOWN ARE ALIGNED TO STUD FRAME FACE.
  PLASTERBOARD / FYRECHEK TO BE FLUSH AGAINST STUD AND SLAB SETDOWN FACE.
- TYPICALLY, EXTERNAL SLAB STEPS ARE TO EXTERNAL FYRECHEK FACE.
- DIMENSIONS PROVIDED ARE TO STRUCTURE EXCLUDING FINISHES LAYERS.

URBANIZE
(08) 6243 6405
0438420344
urbanize@urbanize.com.au

DATE	REV	REASON FOR ISSUE	BY
29.09.26	C	Issue for CDC	
31.08.26	B	CDC Issue for Review	
29.07.26	A	Re-Issue for Consultants	
26.06.26	-	Issue for Consultants	

CONTRACTOR TO CHECK ALL DIMENSIONS & LEVELS ON SITE BEFORE COMMENCING ANY WORK OR PREPARING ANY SHOP DRAWINGS. FIGURED DIMENSIONS TAKE PRECEDENCE OVER MEASUREMENTS MANUALLY SCALED OFF DRAWINGS. LARGE SCALE DWGS TAKE PRECEDENCE OVER SMALLER SCALE DWGS.

COMO TOWNHOUSE DEVELOPMENT
124-126 Lockhart St, Como, WA 6152

Sheet Name


Slab setout Plan - Second Floor

Building Permit


DRAWN	ST	DESIGNED	zz
CHECKED	CM	PRINCIPAL	Principal
DATE	29/09/2026		
PROJECT No.	630-GRI	DRAWING No.	A2.12
Scale as shown - Half Scale @ A3		REV.	Rev C

NOTES

- KUNISEAL (O.A.E.) TO ALL COLD JOINTS
- CONFIRM LOCATION OF INSPECTION / CLEANOUT POINTS TO ALL SOIL STACKS WITH ARCHITECT PRIOR TO INSTALLATION
- SERVICES PENETRATION THROUGH WALLS AND FLOORS WHICH REQUIRES FIRE RATING SHALL BE PROTECTED BY APPROPRIATE FIRE COLLAR
- RAINWATER PIPES, WASTE PIPES, SOIL STACKS AND THE LIKE IN WALL CAVITIES SHALL BE ACOUSTICALLY LAGGED O.A.E.
- DRAINAGE PIPES OF BALCONIES, PLANTERS, CONC. ROOFS SHALL BE CAST INTO SLAB WHERE THERE IS NO SUFFICIENT CEILING SPACE OR NO SOFFIT LINING TO CONCEAL PIPES. APPLICABLE TO ALL AREAS EXCEPT FOR THE CONCRETE SOFFIT OF CARPARK / DRIVEWAY
- FLOOR WASTES, DRAINAGE POINTS AND PLANTER DRAINS TO LOCATIONS SHOWN ON FLOOR PLANS. REFER NOTE ABOVE FOR PIPE CAST INTO SLABS. REF. HYD
- PROVIDE SKIRTING TILES AND DOOR THRESHOLD TILES TO BALCONIES
- PROVIDE COMPLIANCE ALUMINIUM NOSING TO STAIR TREADS
- PROVIDE RONDO FINISHING TRIMS TO ALL HARDWALL PLASTER AND DRYLINED INTERNAL & EXTERNAL WALLS. RONDO TRIM MATERIAL SELECTIONS SHALL BE APPROPRIATE FOR THE INTENDED ENVIRONMENT
- GENERAL ARRANGEMENT PLANS DIMENSIONED TO WALL LINING
- PROVIDE FINISHING EDGE TRIMS FOR INTERNAL & EXTERNAL TIMBER FLOOR, TILED FLOOR, TILED WALL AT THE FOLLOWING TYPICAL LOCATIONS:
  a) HORIZONTAL SURFACES:
  i) ALONG THE CHANGE OF FINISHES
  ii) ALONG FREE EDGE END TERMINATIONS
  iii) ALONG EXTERNAL CORNER JUNCTIONS OF HORIZONTAL & VERTICAL SURFACES
  b) VERTICAL SURFACES:
  i) ALONG FREE EDGE END TERMINATIONS

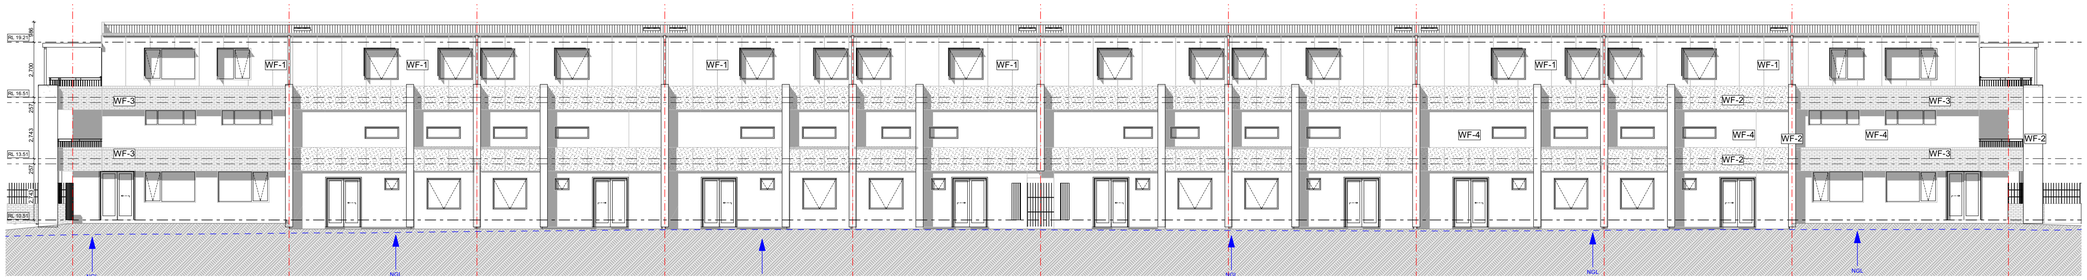

North Elevation
Scale 1:150

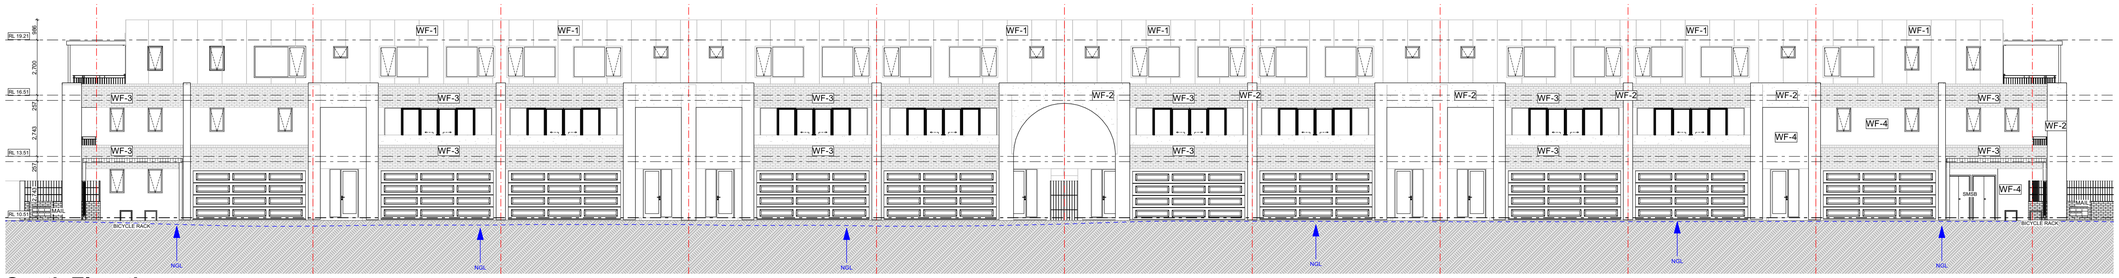

South Elevation
Scale 1:150

WALL FINISHES NOTES:

WF-1	MATERIAL: HARDIES EASYLAP WITH TEXTURE PAINT RANGE COLOUR: MONUMENT
WF-2	MATERIAL: MIDLAND BRICK RANGE COLOUR: CEMENT RENDER WITH LIGHT CREAM TEXTURE COAT
WF-3	MATERIAL: MIDLAND BRICK RANGE COLOUR: RED
WF-4	MATERIAL: MIDLAND BRICK RANGE COLOUR: CEMENT RENDER WITH TEXTURE COAT

Reference drawing:

B2.01
C2.01

URBANIZE
(08) 6243 6405
0438420344
urbanize@urbanize.com.au

DATE	REV	REASON FOR ISSUE	BY
29.09.26	C	Issue for CDC	
31.08.26	B	CDC Issue for Review	
29.07.26	A	Re-Issue for Consultants	
26.06.26	-	Issue for Consultants	

CONTRACTOR TO CHECK ALL DIMENSIONS & LEVELS ON SITE BEFORE COMMENCING ANY WORK OR PREPARING ANY SHOP DRAWINGS. FIGURED DIMENSIONS TAKE PRECEDENCE OVER MEASUREMENTS MANUALLY SCALED OFF DRAWINGS. LARGE SCALE DWGS TAKE PRECEDENCE OVER SMALLER SCALE DWGS.

COMO TOWNHOUSE DEVELOPMENT
124-126 Lockhart St, Como, WA 6152

Sheet Name

Elevations - North + South

Building Permit


DRAWN	ST	DESIGNED	zz
CHECKED	CM	PRINCIPAL	Principal
DATE	29/09/2026		
PROJECT No.	630-GRI	DRAWING No.	A3.01
Scale as shown - Half Scale @ A3		REV.	Rev C

NOTES


- KUNISEAL (O.A.E.) TO ALL COLD JOINTS
- CONFIRM LOCATION OF INSPECTION / CLEANOUT POINTS TO ALL SOIL STACKS WITH ARCHITECT PRIOR TO INSTALLATION
- SERVICES PENETRATION THROUGH WALLS AND FLOORS WHICH REQUIRES FIRE RATING SHALL BE PROTECTED BY APPROPRIATE FIRE COLLAR
- RAINWATER PIPES, WASTE PIPES, SOIL STACKS AND THE LIKE IN WALL CAVITIES SHALL BE ACOUSTICALLY LAGGED O.A.E.
- DRAINAGE PIPES OF BALCONIES, PLANTERS, CONC. ROOFS SHALL BE CAST INTO SLAB WHERE THERE IS NO SUFFICIENT CEILING SPACE OR NO SOFFIT LINING TO CONCEAL PIPES. APPLICABLE TO ALL AREAS EXCEPT FOR THE CONCRETE SOFFIT OF CARPARK / DRIVEWAY
- FLOOR WASTES, DRAINAGE POINTS AND PLANTER DRAINS TO LOCATIONS SHOWN ON FLOOR PLANS. REFER NOTE ABOVE FOR PIPE CAST INTO SLABS. REF. HYD
- PROVIDE SKIRTING TILES AND DOOR THRESHOLD TILES TO BALCONIES
- PROVIDE COMPLIANCE ALUMINIUM NOSING TO STAIR TREADS
- PROVIDE RONDO FINISHING TRIMS TO ALL HARDWALL PLASTER AND DRYLINED INTERNAL & EXTERNAL WALLS. RONDO TRIM MATERIAL SELECTIONS SHALL BE APPROPRIATE FOR THE INTENDED ENVIRONMENT
- GENERAL ARRANGEMENT PLANS DIMENSIONED TO WALL LINING
- PROVIDE FINISHING EDGE TRIMS FOR INTERNAL & EXTERNAL TIMBER FLOOR, TILED FLOOR, TILED WALL AT THE FOLLOWING TYPICAL LOCATIONS:

a) HORIZONTAL SURFACES:
 i) ALONG THE CHANGE OF FINISHES
 ii) ALONG FREE EDGE END TERMINATIONS
 iii) ALONG EXTERNAL CORNER JUNCTIONS OF HORIZONTAL & VERTICAL SURFACES

b) VERTICAL SURFACES:
 i) ALONG FREE EDGE END TERMINATIONS

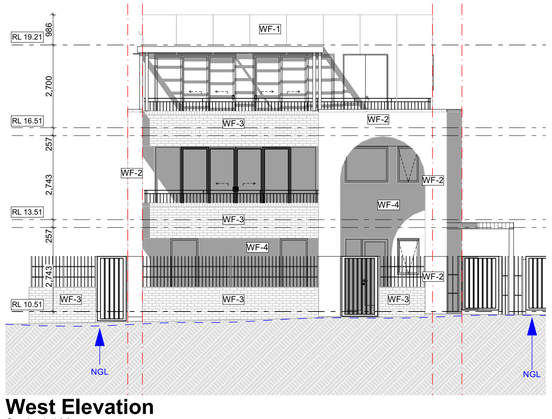

West Elevation
Scale 1:100

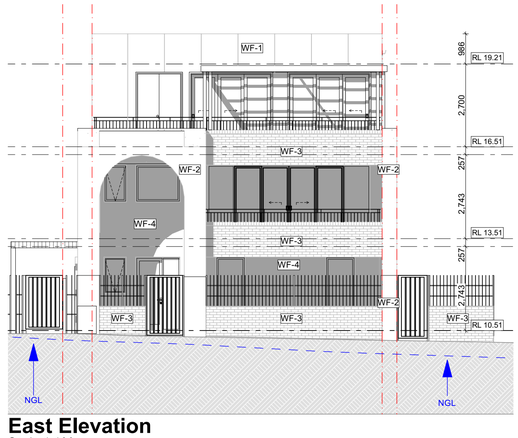

East Elevation
Scale 1:100





WALL FINISHES NOTES:

WF-1	MATERIAL: HARDIES EASYLAP WITH TEXTURE PAINT RANGE COLOUR: MONUMENT
WF-2	MATERIAL: MIDLAND BRICK RANGE COLOUR: CEMENT RENDER WITH LIGHT CREAM TEXTURE COAT
WF-3	MATERIAL: MIDLAND BRICK RANGE COLOUR: RED
WF-4	MATERIAL: MIDLAND BRICK RANGE COLOUR: CEMENT RENDER WITH TEXTURE COAT

Reference drawing:

B2.01
C2.01

URBANIZE
(08) 6243 6405
0438420344
urbanize@urbanize.com.au

DATE	REV	REASON FOR ISSUE	BY
29.09.26	C	Issue for CDC	
31.08.26	B	CDC Issue for Review	
29.07.26	A	Re-Issue for Consultants	
26.06.26	-	Issue for Consultants	

CONTRACTOR TO CHECK ALL DIMENSIONS & LEVELS ON SITE BEFORE COMMENCING ANY WORK OR PREPARING ANY SHOP DRAWINGS. FIGURED DIMENSIONS TAKE PRECEDENCE OVER MEASUREMENTS MANUALLY SCALED OFF DRAWINGS. LARGE SCALE DWGS TAKE PRECEDENCE OVER SMALLER SCALE DWGS.

COMO TOWNHOUSE DEVELOPMENT
124-126 Lockhart St, Como, WA 6152

Sheet Name

Elevations - East + West

Building Permit


DRAWN	ST	DESIGNED	zz
CHECKED	CM	PRINCIPAL	Principal
DATE	29/09/2026		
PROJECT No.	630-GRI	DRAWING No.	A3.02
Scale as shown - Half Scale @ A3		REV.	Rev C

NOTES


- KUNISEAL (O.A.E.) TO ALL COLD JOINTS
- CONFIRM LOCATION OF INSPECTION / CLEANOUT POINTS TO ALL SOIL STACKS WITH ARCHITECT PRIOR TO INSTALLATION
- SERVICES PENETRATION THROUGH WALLS AND FLOORS WHICH REQUIRES FIRE RATING SHALL BE PROTECTED BY APPROPRIATE FIRE COLLAR
- RAINWATER PIPES, WASTE PIPES, SOIL STACKS AND THE LIKE IN WALL CAVITIES SHALL BE ACOUSTICALLY LAGGED O.A.E.
- DRAINAGE PIPES OF BALCONIES, PLANTERS, CONC. ROOFS SHALL BE CAST INTO SLAB WHERE THERE IS NO SUFFICIENT CEILING SPACE OR NO SOFFIT LINING TO CONCEAL PIPES. APPLICABLE TO ALL AREAS EXCEPT FOR THE CONCRETE SOFFIT OF CARPARK / DRIVEWAY
- FLOOR WASTES, DRAINAGE POINTS AND PLANTER DRAINS TO LOCATIONS SHOWN ON FLOOR PLANS. REFER NOTE ABOVE FOR PIPE CAST INTO SLABS. REF. HYD
- PROVIDE SKIRTING TILES AND DOOR THRESHOLD TILES TO BALCONIES
- PROVIDE COMPLIANCE ALUMINIUM NOSING TO STAIR TREADS
- PROVIDE RONDO FINISHING TRIMS TO ALL HARDWALL PLASTER AND DRYLINED INTERNAL & EXTERNAL WALLS. RONDO TRIM MATERIAL SELECTIONS SHALL BE APPROPRIATE FOR THE INTENDED ENVIRONMENT
- GENERAL ARRANGEMENT PLANS DIMENSIONED TO WALL LINING
- PROVIDE FINISHING EDGE TRIMS FOR INTERNAL & EXTERNAL TIMBER FLOOR, TILED FLOOR, TILED WALL AT THE FOLLOWING TYPICAL LOCATIONS:

a) HORIZONTAL SURFACES:
  i) ALONG THE CHANGE OF FINISHES
  ii) ALONG FREE EDGE END TERMINATIONS
  iii) ALONG EXTERNAL CORNER JUNCTIONS OF HORIZONTAL & VERTICAL SURFACES

b) VERTICAL SURFACES:
  i) ALONG FREE EDGE END TERMINATIONS

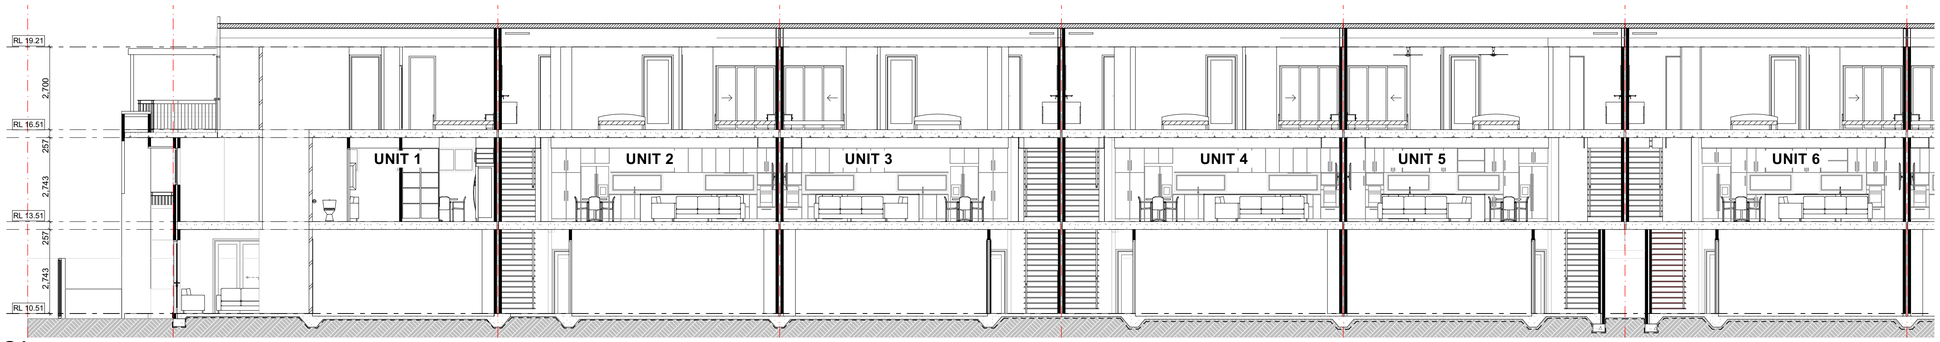

S1
Scale 1:100

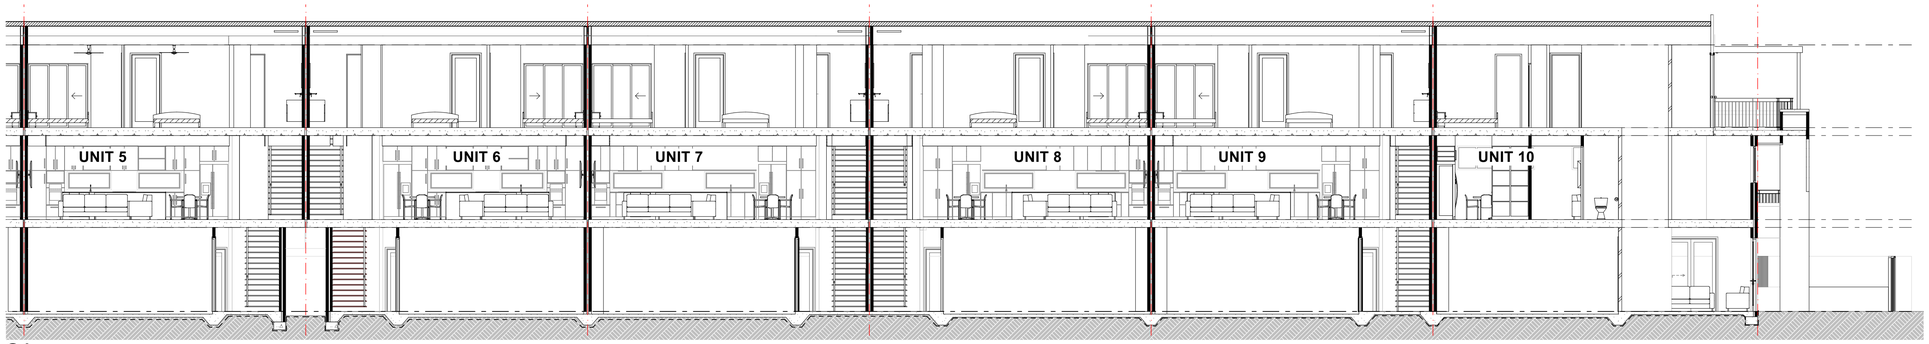

S1
Scale 1:100

Reference drawing:

B3.01
C3.01

URBANIZE
(08) 6243 6405
0438420344
urbanize@urbanize.com.au

DATE	REV	REASON FOR ISSUE	BY
29.09.26	C	Issue for CDC	
31.08.26	B	CDC Issue for Review	
29.07.26	A	Re-Issue for Consultants	
26.06.26	-	Issue for Consultants	

CONTRACTOR TO CHECK ALL DIMENSIONS & LEVELS ON SITE BEFORE COMMENCING ANY WORK OR PREPARING ANY SHOP DRAWINGS. FIGURED DIMENSIONS TAKE PRECEDENCE OVER MEASUREMENTS MANUALLY SCALED OFF DRAWINGS. LARGE SCALE DWGS TAKE PRECEDENCE OVER SMALLER SCALE DWGS.

COMO TOWNHOUSE DEVELOPMENT
124-126 Lockhart St, Como, WA 6152

Sheet Name


Sections

Building Permit


DRAWN	ST	DESIGNED	zz
CHECKED	CM	PRINCIPAL	Principal
DATE	29/09/2026		
PROJECT No.	630-GRI	DRAWING No.	REV.
Scale as shown - Half Scale @ A3		A4.01	Rev C

NOTES

- KUNISEAL (O.A.E.) TO ALL COLD JOINTS
- CONFIRM LOCATION OF INSPECTION / CLEANOUT POINTS TO ALL SOIL STACKS WITH ARCHITECT PRIOR TO INSTALLATION
- SERVICES PENETRATION THROUGH WALLS AND FLOORS WHICH REQUIRES FIRE RATING SHALL BE PROTECTED BY APPROPRIATE FIRE COLLAR
- RAINWATER PIPES, WASTE PIPES, SOIL STACKS AND THE LIKE IN WALL CAVITIES SHALL BE ACOUSTICALLY LAGGED O.A.E.
- DRAINAGE PIPES OF BALCONIES, PLANTERS, CONC. ROOFS SHALL BE CAST INTO SLAB WHERE THERE IS NO SUFFICIENT CEILING SPACE OR NO SOFFIT LINING TO CONCEAL PIPES. APPLICABLE TO ALL AREAS EXCEPT FOR THE CONCRETE SOFFIT OF CARPARK / DRIVEWAY
- FLOOR WASTES, DRAINAGE POINTS AND PLANTER DRAINS TO LOCATIONS SHOWN ON FLOOR PLANS. REFER NOTE ABOVE FOR PIPE CAST INTO SLABS. REF. HYD
- PROVIDE SKIRTING TILES AND DOOR THRESHOLD TILES TO BALCONIES
- PROVIDE COMPLIANCE ALUMINIUM NOSING TO STAIR TREADS
- PROVIDE RONDO FINISHING TRIMS TO ALL HARDWALL PLASTER AND DRYLINED INTERNAL & EXTERNAL WALLS. RONDO TRIM MATERIAL SELECTIONS SHALL BE APPROPRIATE FOR THE INTENDED ENVIRONMENT
- GENERAL ARRANGEMENT PLANS DIMENSIONED TO WALL LINING
- PROVIDE FINISHING EDGE TRIMS FOR INTERNAL & EXTERNAL TIMBER FLOOR, TILED FLOOR, TILED WALL AT THE FOLLOWING TYPICAL LOCATIONS:
  a) HORIZONTAL SURFACES:
  i) ALONG THE CHANGE OF FINISHES
  ii) ALONG FREE EDGE END TERMINATIONS
  iii) ALONG EXTERNAL CORNER JUNCTIONS OF HORIZONTAL & VERTICAL SURFACES
  b) VERTICAL SURFACES:
  i) ALONG FREE EDGE END TERMINATIONS

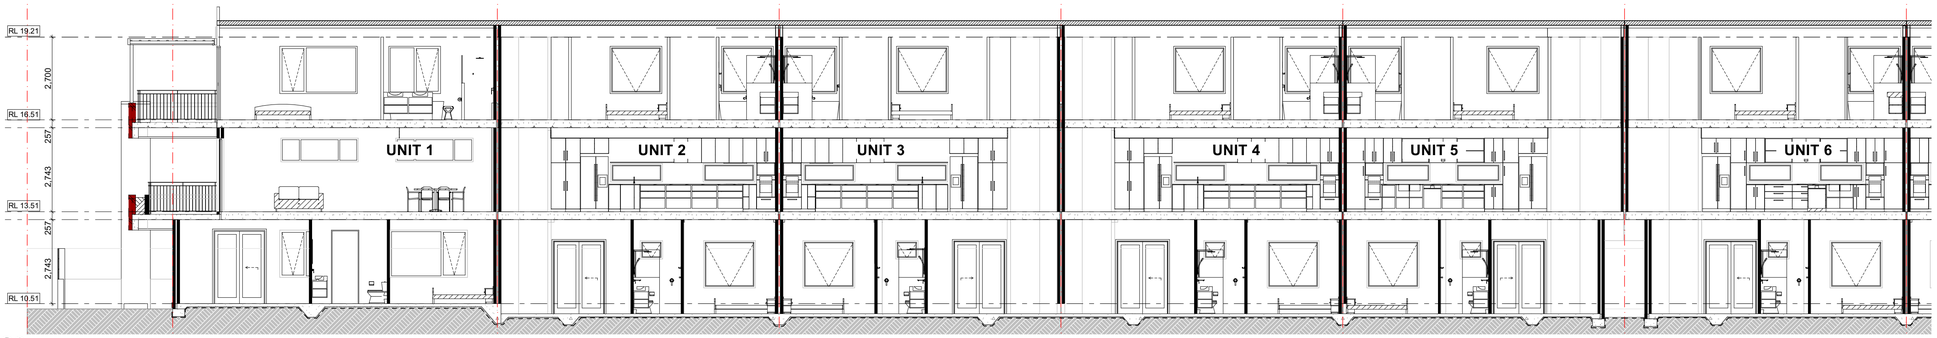

S2
Scale 1:100

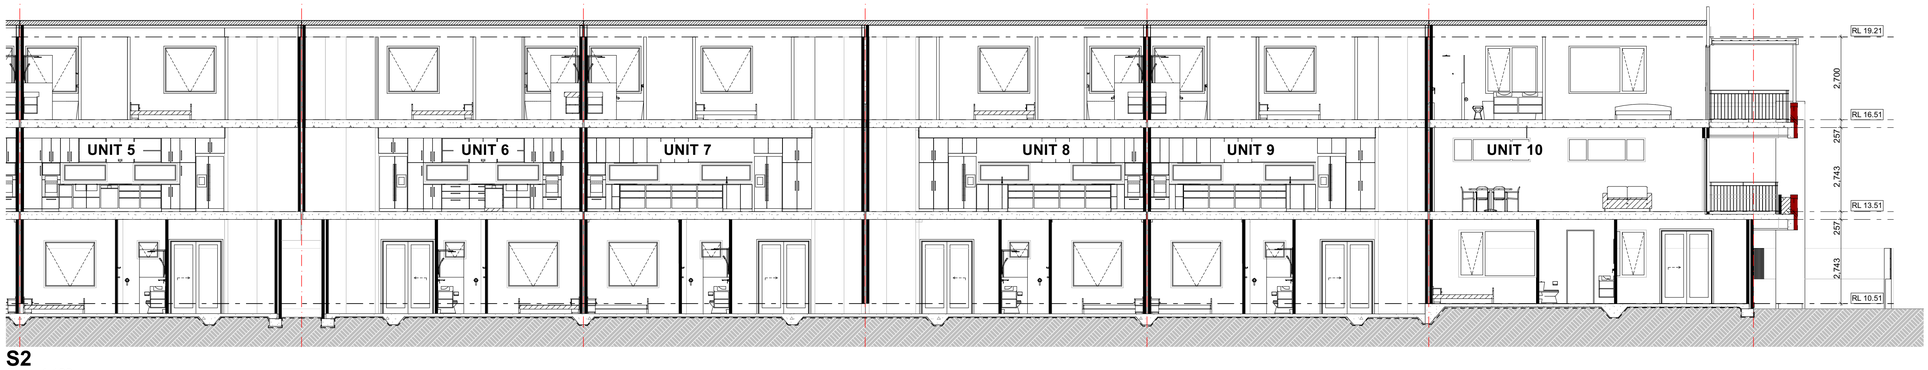

S2
Scale 1:100

REFERENCE DRAWINGS:

B1.01
Bm1.01
C1.01
Cm1.01
D1.01
Dm1.01

URBANIZE
(08) 6243 6405
0438420344
urbanize@urbanize.com.au

DATE	REV	REASON FOR ISSUE	BY
29.09.26	C	Issue for CDC	
31.08.26	B	CDC Issue for Review	
29.07.26	A	Re-Issue for Consultants	
26.06.26	-	Issue for Consultants	

CONTRACTOR TO CHECK ALL DIMENSIONS & LEVELS ON SITE BEFORE COMMENCING ANY WORK OR PREPARING ANY SHOP DRAWINGS. FIGURED DIMENSIONS TAKE PRECEDENCE OVER MEASUREMENTS MANUALLY SCALED OFF DRAWINGS. LARGE SCALE DWGS TAKE PRECEDENCE OVER SMALLER SCALE DWGS.

COMO TOWNHOUSE DEVELOPMENT
124-126 Lockhart St, Como, WA 6152

Sheet Name

Sections

Building Permit

DRAWN	ST	DESIGNED	zz
CHECKED	CM	PRINCIPAL	Principal
DATE	29/09/2026		
PROJECT No.	630-GRI	DRAWING No.	REV.
Scale as shown - Half Scale @ A3		A4.02	Rev C