

Drawing List		
Sheet Number	Sheet Name	Current Revision
A0.00	TITLE SHEET	C
A1.01	EXISTING SURVEY PLAN	C
A1.02	PROPOSED SITE PLAN	C
A2.01	PROPOSED WATER TANKS	C
A2.02	PROPOSED GROUND FLOOR PLAN	C
A2.03	PROPOSED FIRST FLOOR PLAN	C
A2.04	PROPOSED SECOND FLOOR PLAN	C
A2.05	PROPOSED THIRD FLOOR PLAN	C
A2.06	PROPOSED FOURTH FLOOR PLAN	C
A2.07	PROPOSED FIFTH FLOOR PLAN	C
A2.08	PROPOSED OPEN SPACE PLAN	C
A2.09	PROPOSED ROOF PLAN	C
A2.11	PROPOSED WATER TANK SLAB SETOUT PLAN	C
A2.12	PROPOSED GROUND FLOOR SLAB SETOUT PLAN	C
A2.13	PROPOSED FIRST FLOOR SLAB SETOUT PLAN	C
A2.14	PROPOSED SECOND FLOOR SLAB SETOUT PLAN	C
A2.15	PROPOSED THIRD FLOOR SLAB SETOUT PLAN	C
A2.16	PROPOSED FOURTH FLOOR SLAB SETOUT PLAN	C
A2.17	PROPOSED FIFTH FLOOR SLAB SETOUT PLAN	C
A2.18	PROPOSED OPEN SPACE SLAB SETOUT PLAN	C
A2.20	PROPOSED WALL TYPES AND LINING PLANS	C
A3.01	PROPOSED ELEVATION SHEET 1	C
A3.02	PROPOSED ELEVATION SHEET 2	C
A4.02	SECTION SHEET 2	C
A4.03	SECTION SHEET 3	C
A5.01	PROPOSED RCP-GROUND FLOOR	C
A5.02	PROPOSED RCP-FIRST FLOOR	C
A5.03	PROPOSED RCP-SECOND FLOOR	C
A5.04	PROPOSED RCP-THIRD FLOOR	C
A5.05	PROPOSED RCP-FOURTH FLOOR	C
A5.06	PROPOSED RCP-FIFTH FLOOR	C
A5.07	PROPOSED RCP-OPEN SPACE	C
A7.01	WINDOW SCHEDULE	A

URBANIZE
(08) 6243 6405
0438420344
urbanize@urbanize.com.au

DATE Y.M.D	REV	REASON FOR ISSUE	BY
21.09.26	C	RE-ISSUED TO CONSULTANTS	RS
10.08.26	B	RESISSUED TO CONSULTANTS	RS
Date 1	A	ISSUED TO CONSULTANTS	

CONTRACTOR TO CHECK ALL DIMENSIONS & LEVELS ON SITE BEFORE COMMENCING ANY WORK OR PREPARING ANY SHOP DRAWINGS.
FIGURED DIMENSIONS TAKE PRECEDENCE OVER MEASUREMENTS MANUALLY SCALED OFF DRAWINGS.
LARGE SCALE DWGS TAKE PRECEDENCE OVER SMALLER SCALE DWGS.

APARTMENT BUILDING

5 MACRAE ROAD
APPLECROSS

TITLE SHEET

BUILDING PERMIT

DRAWN	RS	DESIGNED	SM
CHECKED	SM		
DATE		PRINCIPAL	
PROJECT No.		DRAWING No.	REV.
SCALE		A0.00	C

21/09/2026 10:21:36 PM

MACRAE ROAD

TBM RL:15.30m

TBM RL:15.62m

PARENT LOT 288 PLAN SP11566

288

1012m²

SP29908

SP19488

SP27280

PHOTO "E"

PHOTO "G"

Brick Paving Driveway

Brick Paving Driveway

Brick Paving Driveway

Approx Sewer

Approx Water

Elec Pit

Temp Power

Water Metre

Damaged Hardifence

Colorbond Fence

Damaged Hardifence

Damaged Hardifence

Conc.

Sewer

Temp board fence

Comms Pit

Power Dome

Water Metre

Sewer

Site is Vacant

50.29

20.12

20.12

89°59'45"

90°0'15"

90°0'15"

89°59'45"

15.50

15.60

15.75

16.25

16.50

16.75

16

16

16

16

16

16

16

17

17

17

A 18.75

A 21.15

A 18.75

R 22.1

A 21.15

A 18.75

only (obscured)

A 18.75

A 21.35

R 22.5

A 21.35

R 20.4

A 22.0

R 23.4

A 22.0

A 22.15

R 23.35

A 22.15

A 22.3

R 23.7

R 23.5

A 18.9

A 21.25

R 20.45

R 22.29

A 21.75

R 23.0

A 22.25

R 23.3

A 22.5

R 23.9

EXISTING SITE PLAN

SCALE: 1 : 100

URBANIZE
(08) 6243 6405
0438420344
urbanize@urbanize.com.au

DATE Y.M.D	REV	REASON FOR ISSUE	BY
21.09.26	C	RE-ISSUED TO CONSULTANTS	RS
10.08.26	B	RESISSUED TO CONSULTANTS	RS
Date 1	A	ISSUED TO CONSULTANTS	

CONTRACTOR TO CHECK ALL DIMENSIONS & LEVELS ON SITE BEFORE COMMENCING ANY WORK OR PREPARING ANY SHOP DRAWINGS.
FIGURED DIMENSIONS TAKE PRECEDENCE OVER MEASUREMENTS MANUALLY SCALED OFF DRAWINGS.
LARGE SCALE DWGS TAKE PRECEDENCE OVER SMALLER SCALE DWGS.

APARTMENT BUILDING


5 MACRAE ROAD
APPLECROSS

EXISTING SURVEY PLAN

BUILDING PERMIT

DRAWN	RS	DESIGNED	SM
CHECKED	SM		
DATE		PRINCIPAL	
PROJECT No.		DRAWING No.	REV.
SCALE 1 : 100		A1.01	C

21/09/2026 10:21:37 PM

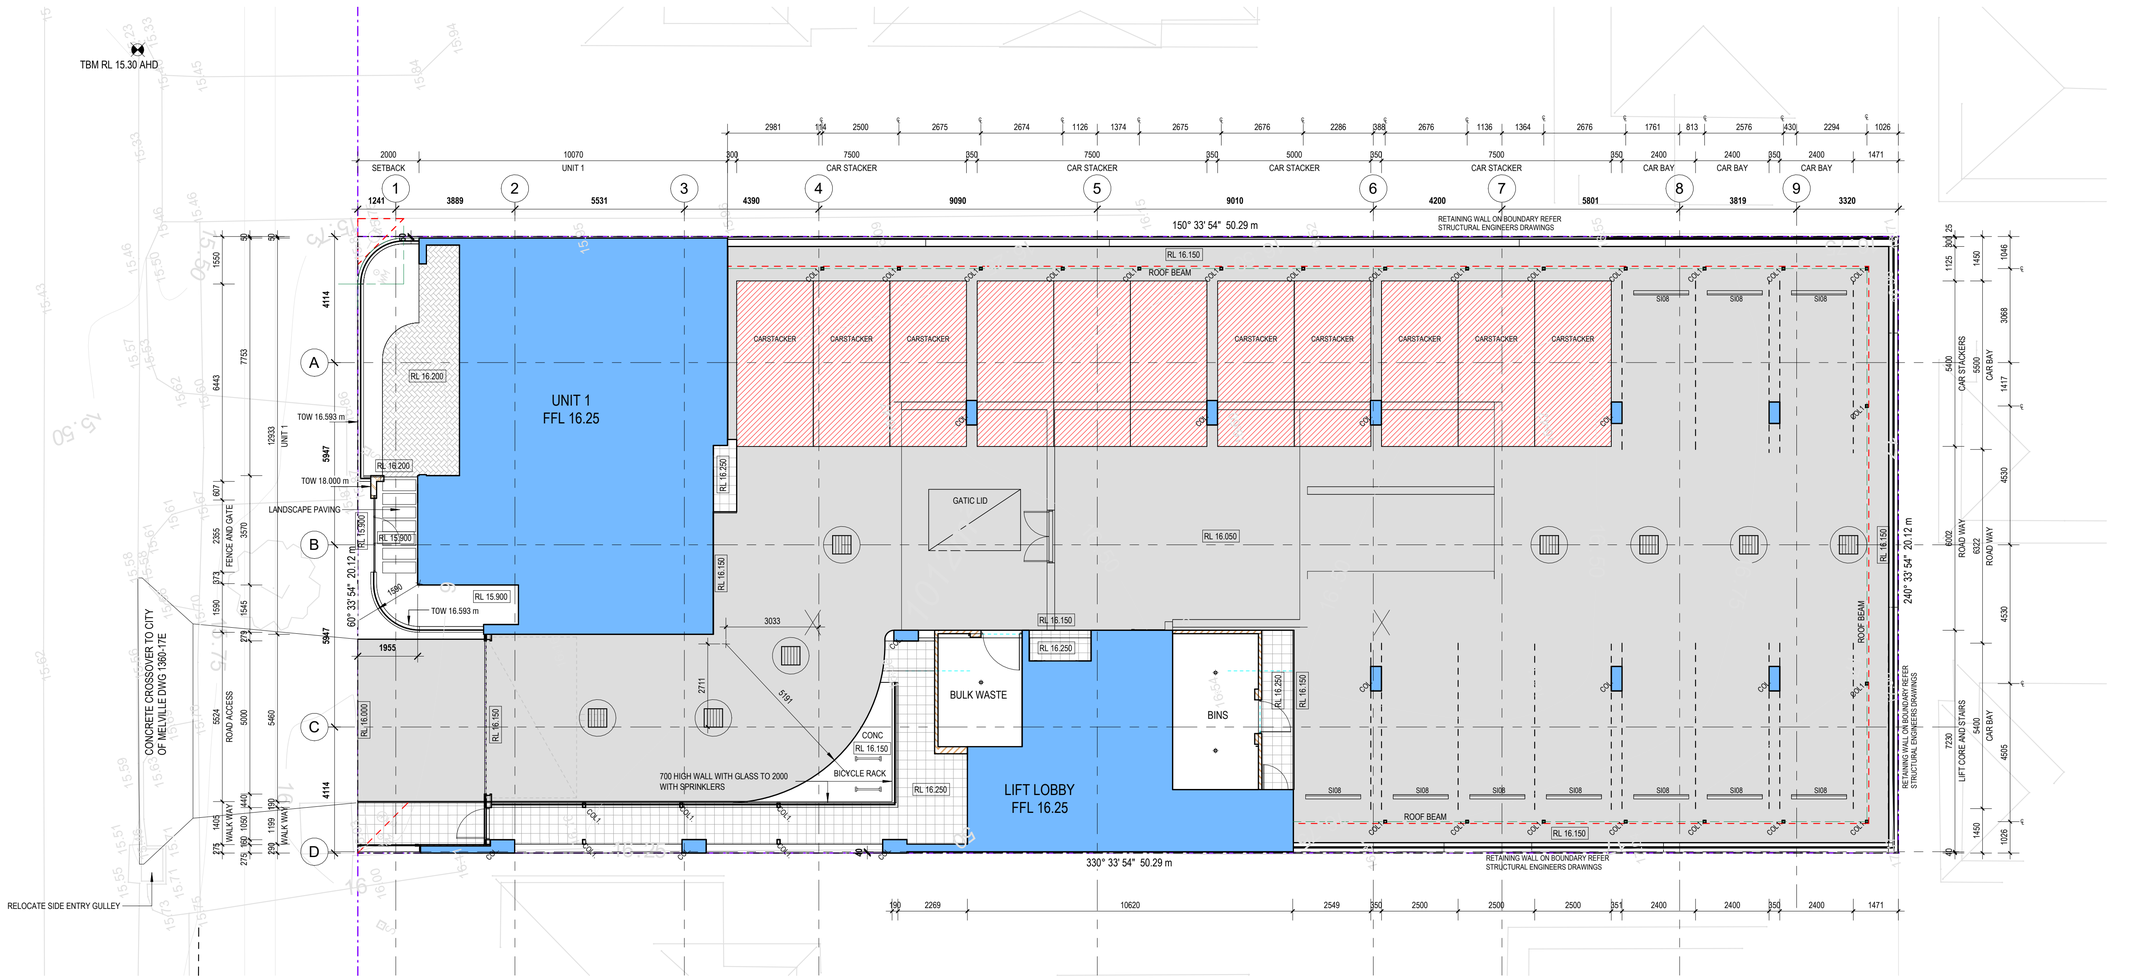

PROPOSED SITE PLAN

SCALE: 1 : 100

URBANIZE
(08) 6243 6405
0438420344
urbanize@urbanize.com.au

DATE Y.M.D	REV	REASON FOR ISSUE	BY
21.09.26	C	RE-ISSUED TO CONSULTANTS	RS
10.08.26	B	RESISSUED TO CONSULTANTS	RS
Date 1	A	ISSUED TO CONSULTANTS	

CONTRACTOR TO CHECK ALL DIMENSIONS & LEVELS ON SITE BEFORE COMMENCING ANY WORK OR PREPARING ANY SHOP DRAWINGS.
FIGURED DIMENSIONS TAKE PRECEDENCE OVER MEASUREMENTS MANUALLY SCALED OFF DRAWINGS.
LARGE SCALE DWGS TAKE PRECEDENCE OVER SMALLER SCALE DWGS.

APARTMENT BUILDING


5 MACRAE ROAD
APPLECROSS

PROPOSED SITE PLAN

BUILDING PERMIT

DRAWN	RS	DESIGNED	SM
CHECKED	SM		
DATE		PRINCIPAL	
PROJECT No.		DRAWING No.	REV.
		A1.02	C
SCALE 1 : 100			

21/09/2026 10:21:38 PM

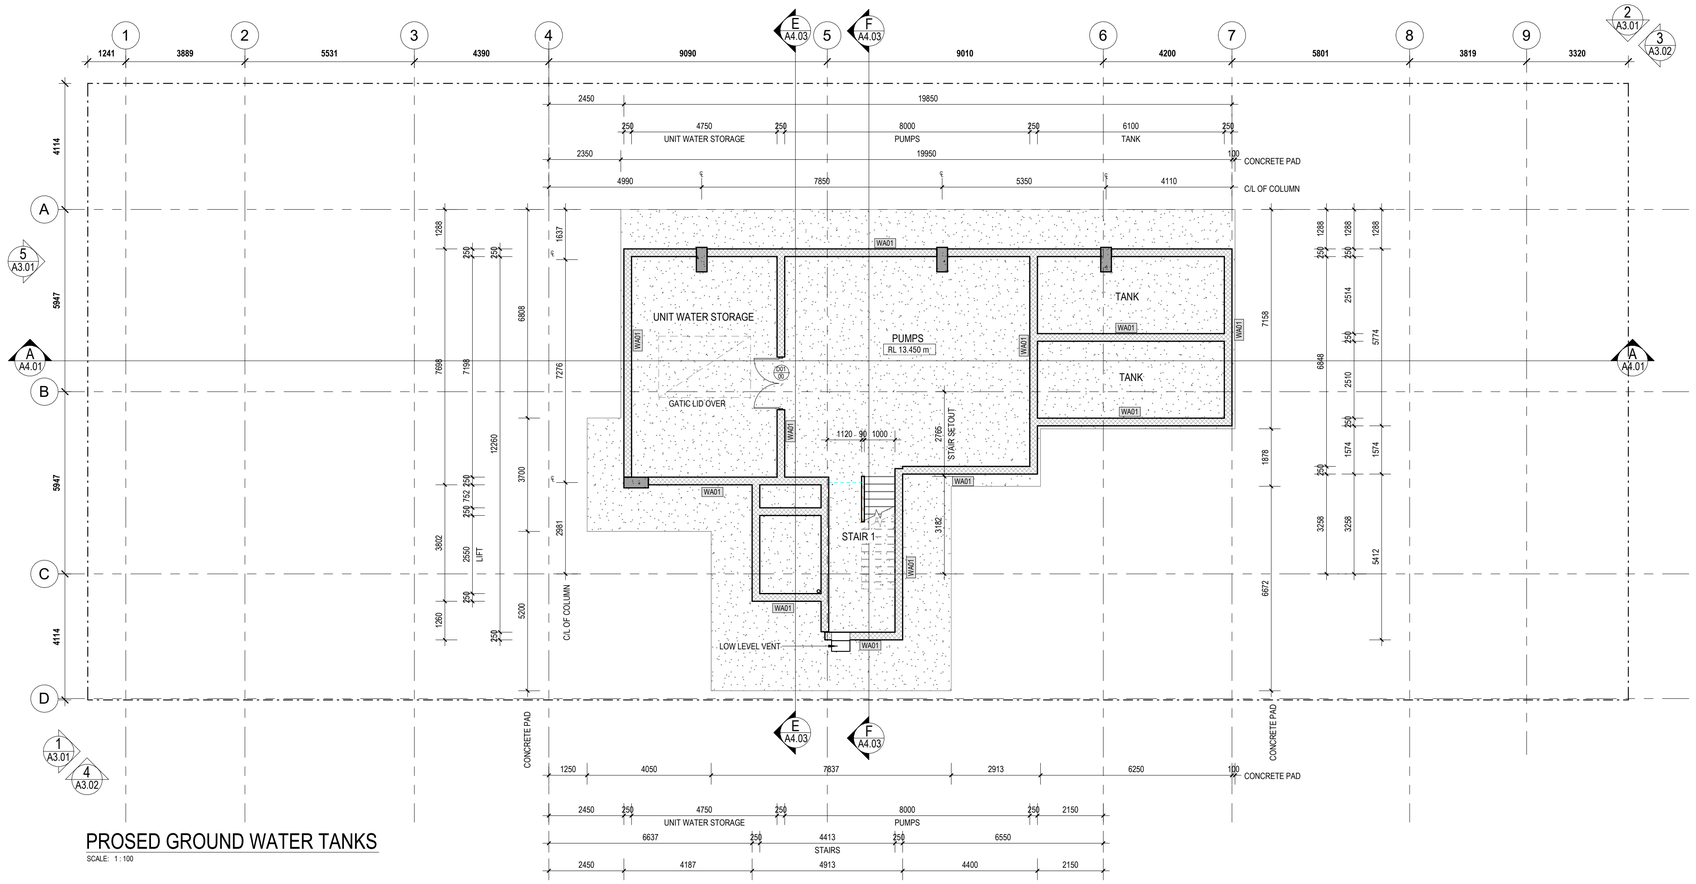

PROSED GROUND WATER TANKS

SCALE: 1 : 100

URBANIZE
(08) 6243 6405
0438420344
urbanize@urbanize.com.au

DATE Y.M.D	REV	REASON FOR ISSUE	BY
21.09.26	C	RE-ISSUED TO CONSULTANTS	RS
10.08.26	B	RESISSUED TO CONSULTANTS	RS
Date 1	A	ISSUED TO CONSULTANTS	

CONTRACTOR TO CHECK ALL DIMENSIONS & LEVELS ON SITE BEFORE COMMENCING ANY WORK OR PREPARING ANY SHOP DRAWINGS.
FIGURED DIMENSIONS TAKE PRECEDENCE OVER MEASUREMENTS MANUALLY SCALED OFF DRAWINGS.
LARGE SCALE DWGS TAKE PRECEDENCE OVER SMALLER SCALE DWGS.

APARTMENT BUILDING


5 MACRAE ROAD
APPLECROSS

PROPOSED WATER TANKS

BUILDING PERMIT

DRAWN	RS	DESIGNED	SM
CHECKED	SM		
DATE		PRINCIPAL	
PROJECT No.		DRAWING No.	REV.
SCALE 1 : 100		A2.01	C

21/09/2026 10:21:38 PM

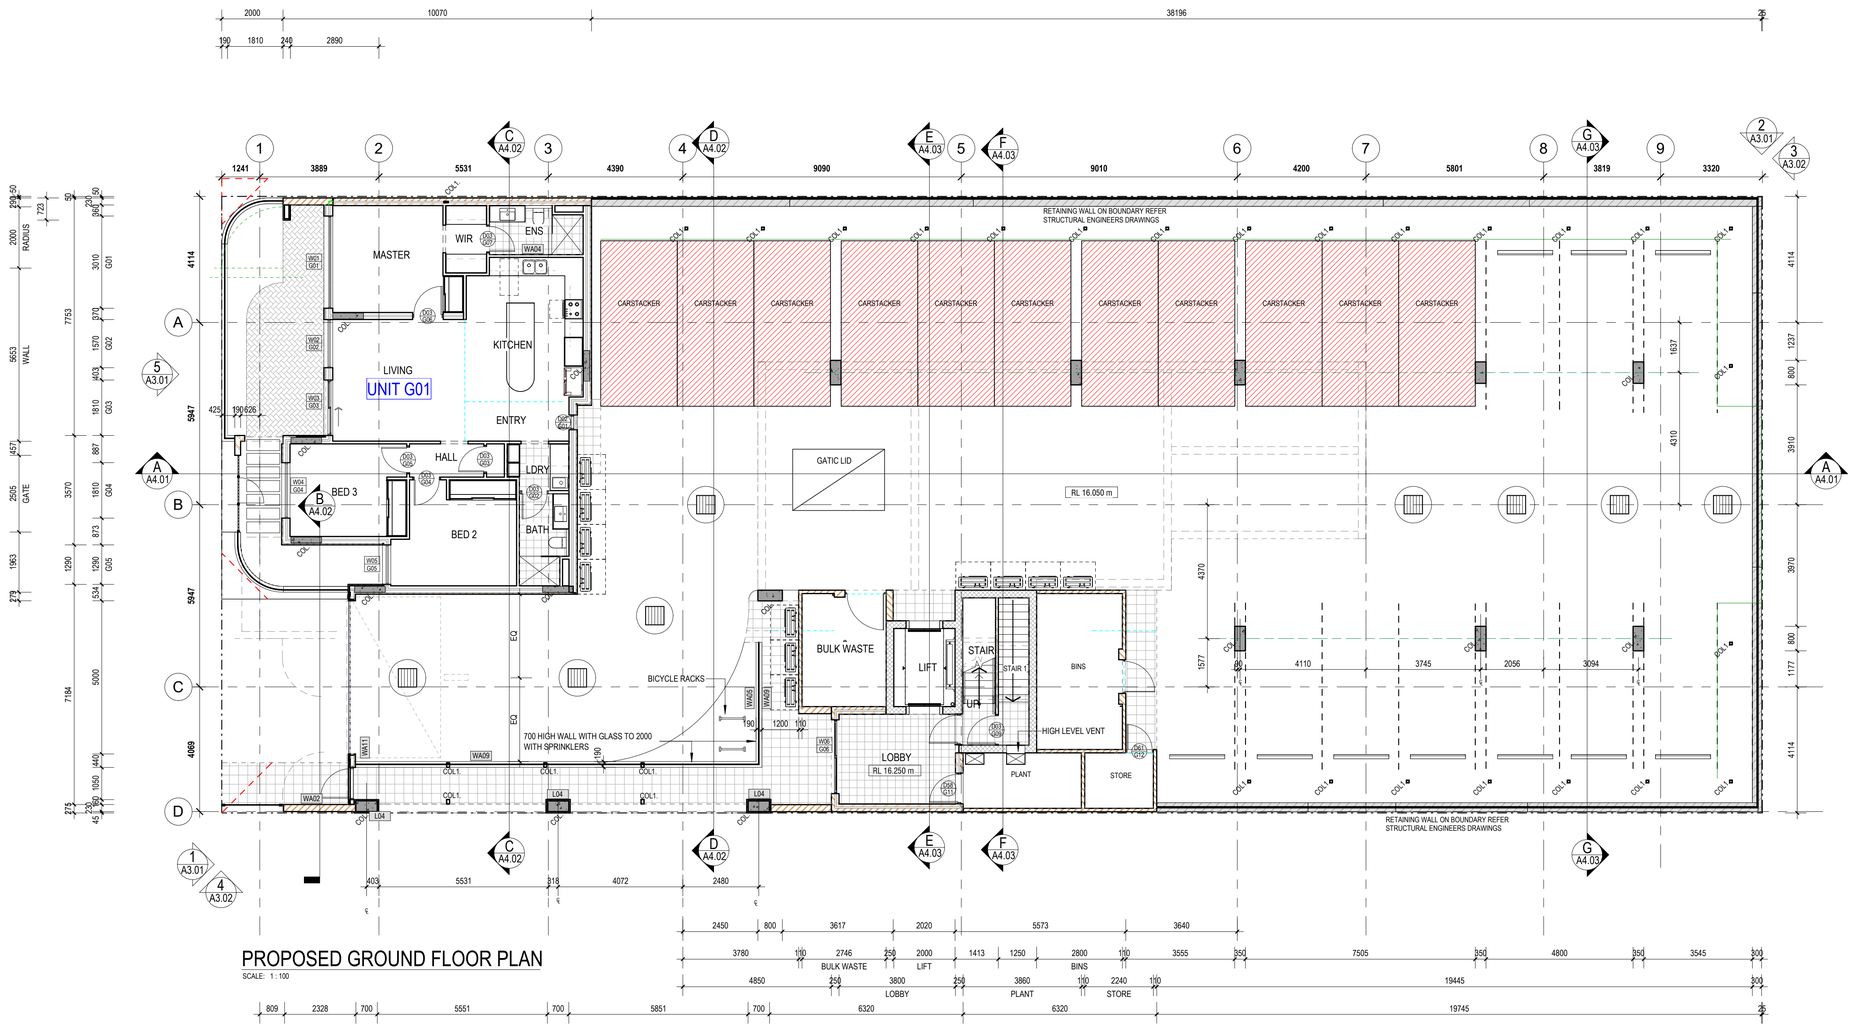

PROPOSED GROUND FLOOR PLAN

SCALE: 1 : 100

URBANIZE
(08) 6243 6405
0438420344
urbanize@urbanize.com.au

DATE Y.M.D	REV	REASON FOR ISSUE	BY
21.09.26	C	RE-ISSUED TO CONSULTANTS	RS
10.08.26	B	RESISSUED TO CONSULTANTS	RS
Date 1	A	ISSUED TO CONSULTANTS	

CONTRACTOR TO CHECK ALL DIMENSIONS & LEVELS ON SITE BEFORE COMMENCING ANY WORK OR PREPARING ANY SHOP DRAWINGS.
FIGURED DIMENSIONS TAKE PRECEDENCE OVER MEASUREMENTS MANUALLY SCALED OFF DRAWINGS.
LARGE SCALE DWGS TAKE PRECEDENCE OVER SMALLER SCALE DWGS.

APARTMENT BUILDING

5 MACRAE ROAD
APPLECROSS

PROPOSED GROUND FLOOR PLAN

BUILDING PERMIT

DRAWN	RS	DESIGNED	SM
CHECKED	SM		
DATE		PRINCIPAL	
PROJECT No.		DRAWING No.	REV.
SCALE 1 : 100		A2.02	C

21/09/2026 10:21:38 PM



URBANIZE
(08) 6243 6405
0438420344
urbanize@urbanize.com.au

DATE Y.M.D	REV	REASON FOR ISSUE	BY
21.09.26	C	RE-ISSUED TO CONSULTANTS	RS
10.08.26	B	RESISSUED TO CONSULTANTS	RS
Date 1	A	ISSUED TO CONSULTANTS	

CONTRACTOR TO CHECK ALL DIMENSIONS & LEVELS ON SITE BEFORE COMMENCING ANY WORK OR PREPARING ANY SHOP DRAWINGS.
FIGURED DIMENSIONS TAKE PRECEDENCE OVER MEASUREMENTS MANUALLY SCALED OFF DRAWINGS.
LARGE SCALE DWGS TAKE PRECEDENCE OVER SMALLER SCALE DWGS.

APARTMENT BUILDING


5 MACRAE ROAD
APPLECROSS

PROPOSED FIRST FLOOR PLAN

BUILDING PERMIT

DRAWN	RS	DESIGNED	SM
CHECKED	SM		
DATE		PRINCIPAL	
PROJECT No.		DRAWING No.	REV.
		A2.03	**C**
		SCALE 1 : 100	

21/09/2026 10:21:39 PM

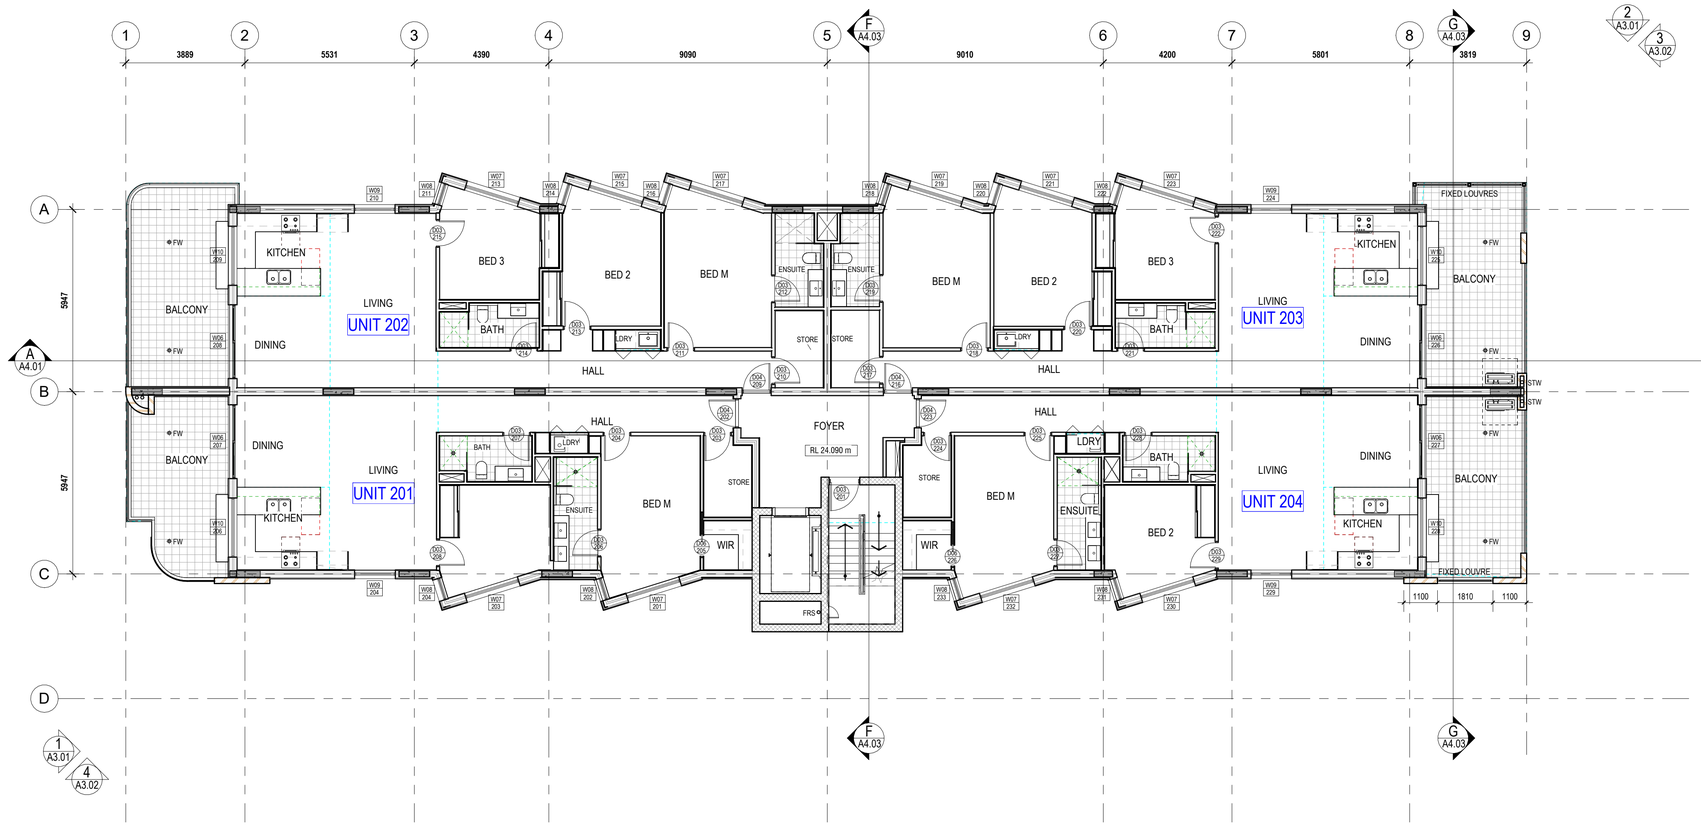

PROPOSED SECOND FLOOR PLAN

SCALE: 1 : 100

URBANIZE
(08) 6243 6405
0438420344
urbanize@urbanize.com.au

DATE Y.M.D	REV	REASON FOR ISSUE	BY
21.09.26	C	RE-ISSUED TO CONSULTANTS	RS
10.08.26	B	RESISSUED TO CONSULTANTS	RS
Date 1	A	ISSUED TO CONSULTANTS	

CONTRACTOR TO CHECK ALL DIMENSIONS & LEVELS ON SITE BEFORE COMMENCING ANY WORK OR PREPARING ANY SHOP DRAWINGS.
FIGURED DIMENSIONS TAKE PRECEDENCE OVER MEASUREMENTS MANUALLY SCALED OFF DRAWINGS.
LARGE SCALE DWGS TAKE PRECEDENCE OVER SMALLER SCALE DWGS.

APARTMENT BUILDING


5 MACRAE ROAD
APPLECROSS

PROPOSED SECOND FLOOR PLAN

BUILDING PERMIT

DRAWN	RS	DESIGNED	SM
CHECKED	SM		
DATE		PRINCIPAL	
PROJECT No.		DRAWING No.	REV.
		A2.04	C
SCALE 1 : 100			

21/09/2026 10:21:39 PM

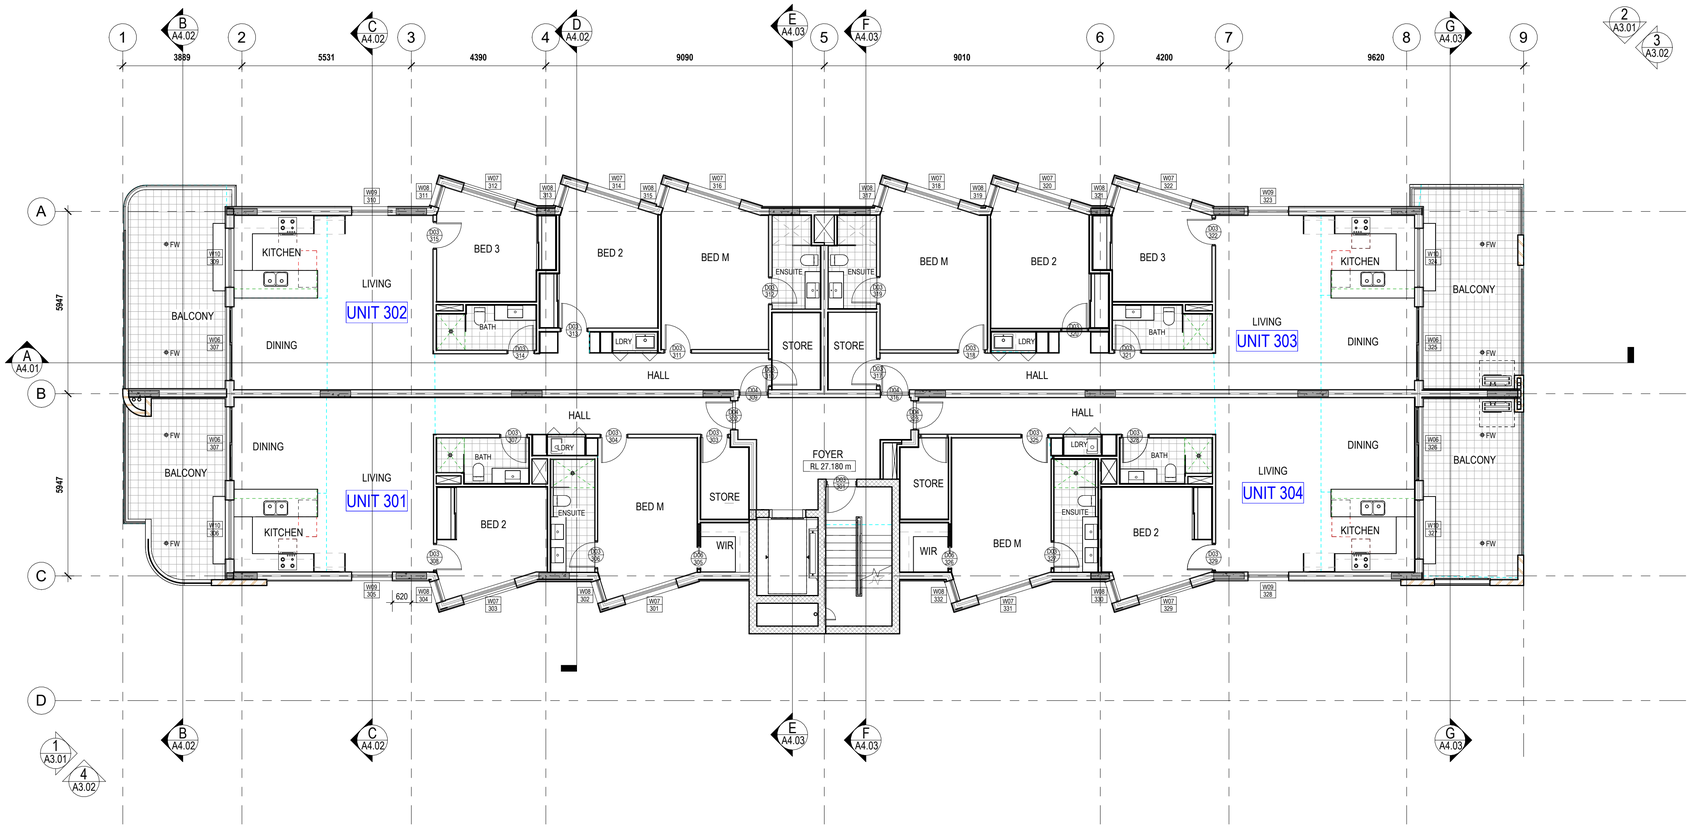

PROPOSED THIRD FLOOR PLAN

SCALE: 1 : 100

URBANIZE
(08) 6243 6405
0438420344
urbanize@urbanize.com.au

DATE Y.M.D	REV	REASON FOR ISSUE	BY
21.09.26	C	RE-ISSUED TO CONSULTANTS	RS
10.08.26	B	RESISSUED TO CONSULTANTS	RS
Date 1	A	ISSUED TO CONSULTANTS	

CONTRACTOR TO CHECK ALL DIMENSIONS & LEVELS ON SITE BEFORE COMMENCING ANY WORK OR PREPARING ANY SHOP DRAWINGS. FIGURED DIMENSIONS TAKE PRECEDENCE OVER MEASUREMENTS MANUALLY SCALED OFF DRAWINGS. LARGE SCALE DWGS TAKE PRECEDENCE OVER SMALLER SCALE DWGS.

APARTMENT BUILDING


5 MACRAE ROAD
APPLECROSS

PROPOSED THIRD FLOOR PLAN

BUILDING PERMIT

DRAWN	RS	DESIGNED	SM
CHECKED	SM		
DATE		PRINCIPAL	
PROJECT No.		DRAWING No.	REV.
		A2.05	C
SCALE 1 : 100			

21/09/2026 10:21:40 PM

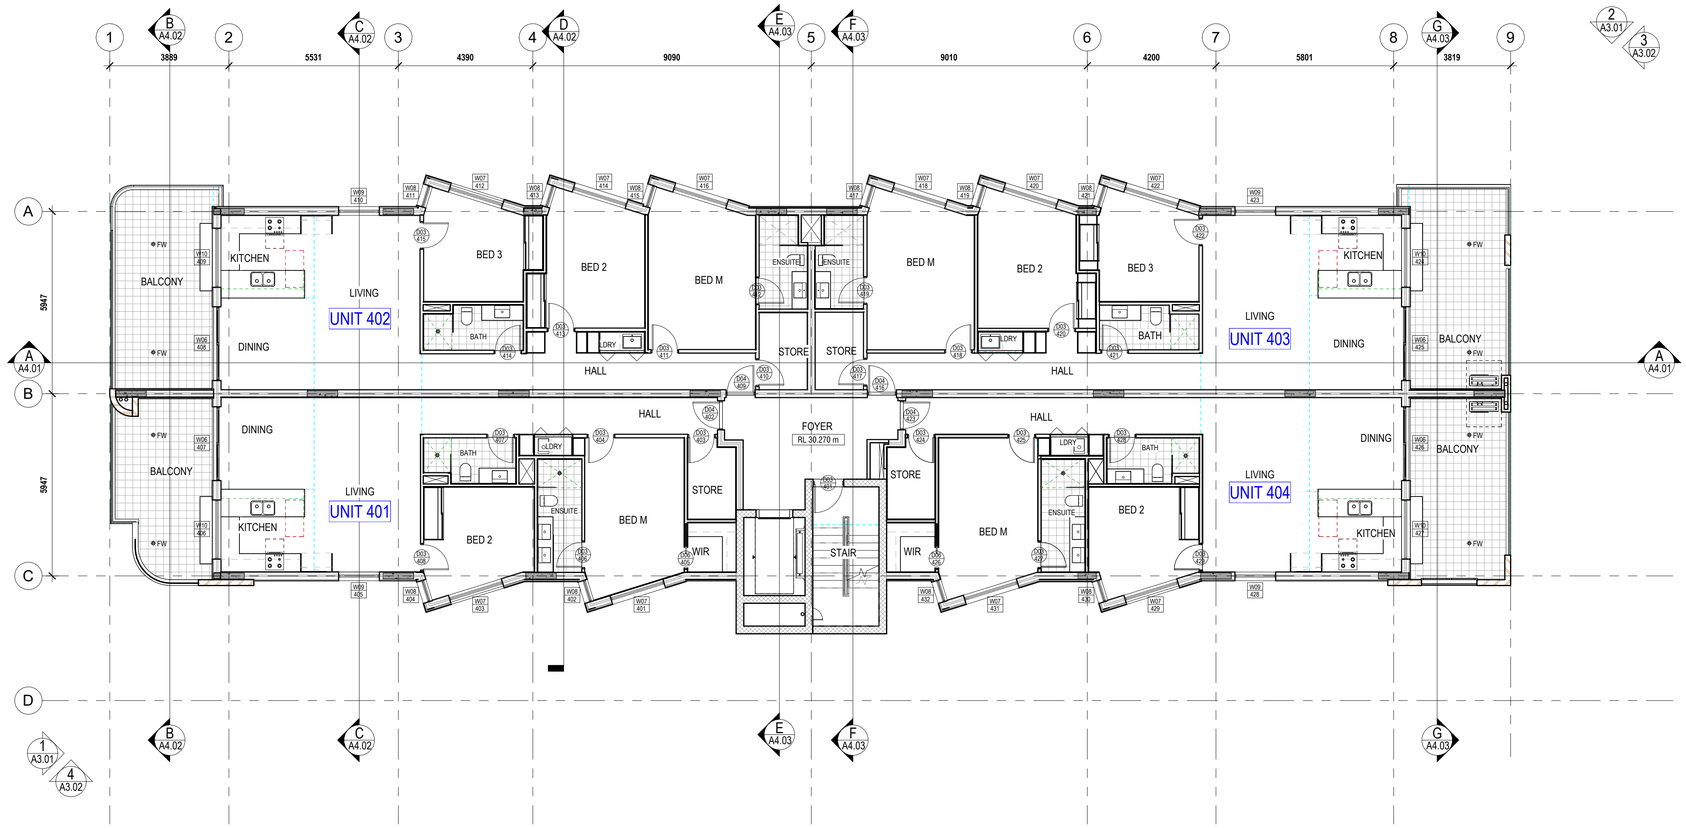

PROPOSED FOURTH FLOOR PLAN

SCALE: 1 : 100

URBANIZE
(08) 6243 6405
0438420344
urbanize@urbanize.com.au

DATE Y.M.D	REV	REASON FOR ISSUE	BY
21.09.26	C	RE-ISSUED TO CONSULTANTS	RS
10.08.26	B	RESISSUED TO CONSULTANTS	RS
Date 1	A	ISSUED TO CONSULTANTS	

CONTRACTOR TO CHECK ALL DIMENSIONS & LEVELS ON SITE BEFORE COMMENCING ANY WORK OR PREPARING ANY SHOP DRAWINGS.
FIGURED DIMENSIONS TAKE PRECEDENCE OVER MEASUREMENTS MANUALLY SCALED OFF DRAWINGS.
LARGE SCALE DWGS TAKE PRECEDENCE OVER SMALLER SCALE DWGS.

APARTMENT BUILDING


5 MACRAE ROAD
APPLECROSS

PROPOSED FOURTH FLOOR PLAN

BUILDING PERMIT

DRAWN	RS	DESIGNED	SM
CHECKED	SM		
DATE		PRINCIPAL	
PROJECT No.		DRAWING No.	REV.
		A2.06	C
SCALE 1 : 100			

21/09/2026 10:21:40 PM

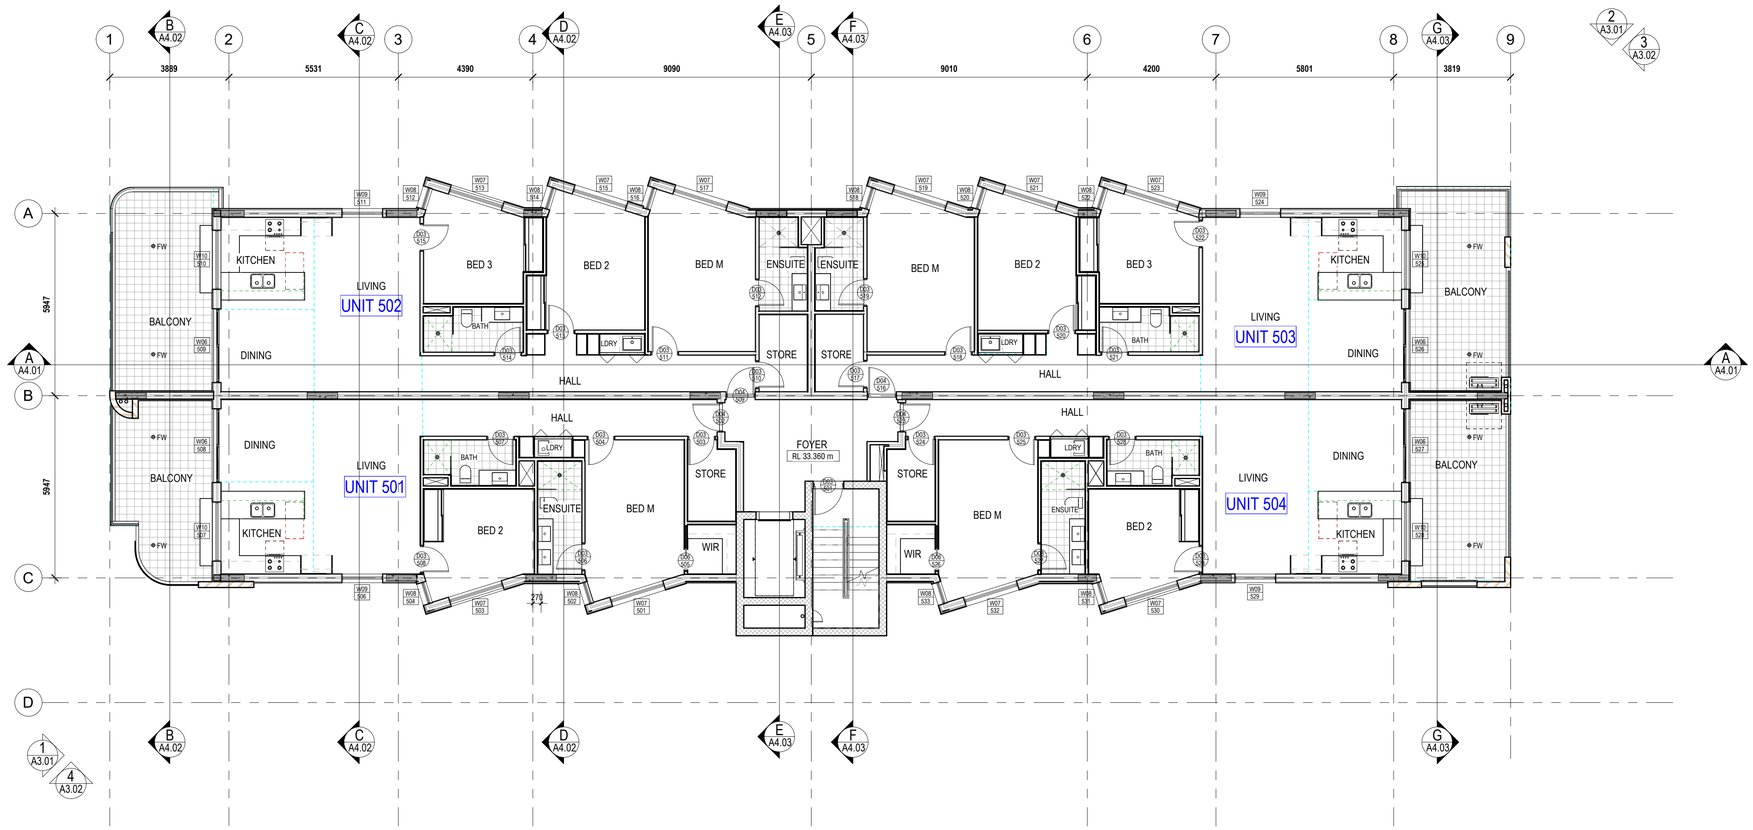

PROPOSED FIFTH FLOOR PLAN

SCALE: 1 : 100

URBANIZE
(08) 6243 6405
0438420344
urbanize@urbanize.com.au

DATE Y.M.D	REV	REASON FOR ISSUE	BY
21.09.26	C	RE-ISSUED TO CONSULTANTS	RS
10.08.26	B	RESISSUED TO CONSULTANTS	RS
Date 1	A	ISSUED TO CONSULTANTS	

CONTRACTOR TO CHECK ALL DIMENSIONS & LEVELS ON SITE BEFORE COMMENCING ANY WORK OR PREPARING ANY SHOP DRAWINGS. FIGURED DIMENSIONS TAKE PRECEDENCE OVER MEASUREMENTS MANUALLY SCALED OFF DRAWINGS. LARGE SCALE DWGS TAKE PRECEDENCE OVER SMALLER SCALE DWGS.

APARTMENT BUILDING


5 MACRAE ROAD
APPLECROSS

PROPOSED FIFTH FLOOR PLAN

BUILDING PERMIT

DRAWN	RS	DESIGNED	SM
CHECKED	SM		
DATE		PRINCIPAL	
PROJECT No.		DRAWING No.	REV.
		A2.07	C
SCALE 1 : 100			

21/09/2026 10:21:40 PM

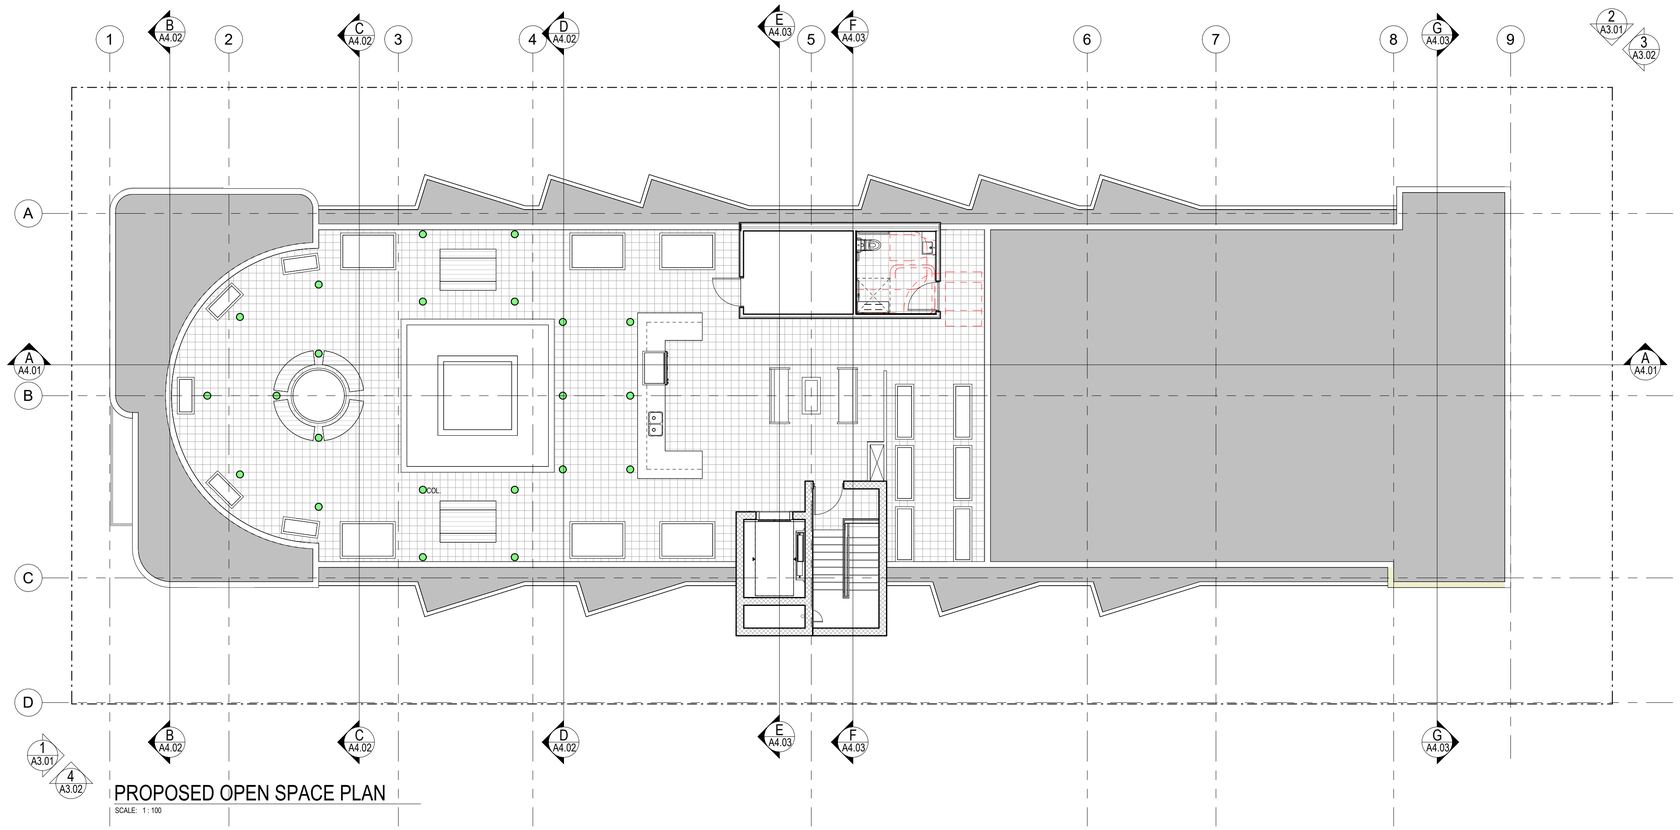

PROPOSED OPEN SPACE PLAN

SCALE: 1 : 100

URBANIZE
(08) 6243 6405
0438420344
urbanize@urbanize.com.au

DATE Y.M.D	REV	REASON FOR ISSUE	BY
21.09.26	C	RE-ISSUED TO CONSULTANTS	RS
10.08.26	B	RESISSUED TO CONSULTANTS	RS
Date 1	A	ISSUED TO CONSULTANTS	

CONTRACTOR TO CHECK ALL DIMENSIONS & LEVELS ON SITE BEFORE COMMENCING ANY WORK OR PREPARING ANY SHOP DRAWINGS.
FIGURED DIMENSIONS TAKE PRECEDENCE OVER MEASUREMENTS MANUALLY SCALED OFF DRAWINGS.
LARGE SCALE DWGS TAKE PRECEDENCE OVER SMALLER SCALE DWGS.

APARTMENT BUILDING


5 MACRAE ROAD
APPLECROSS

PROPOSED OPEN SPACE PLAN

BUILDING PERMIT

DRAWN	RS	DESIGNED	SM
CHECKED	SM		
DATE		PRINCIPAL	
PROJECT No.		DRAWING No.	REV.
SCALE 1 : 100		A2.08	C

21/09/2026 10:21:41 PM

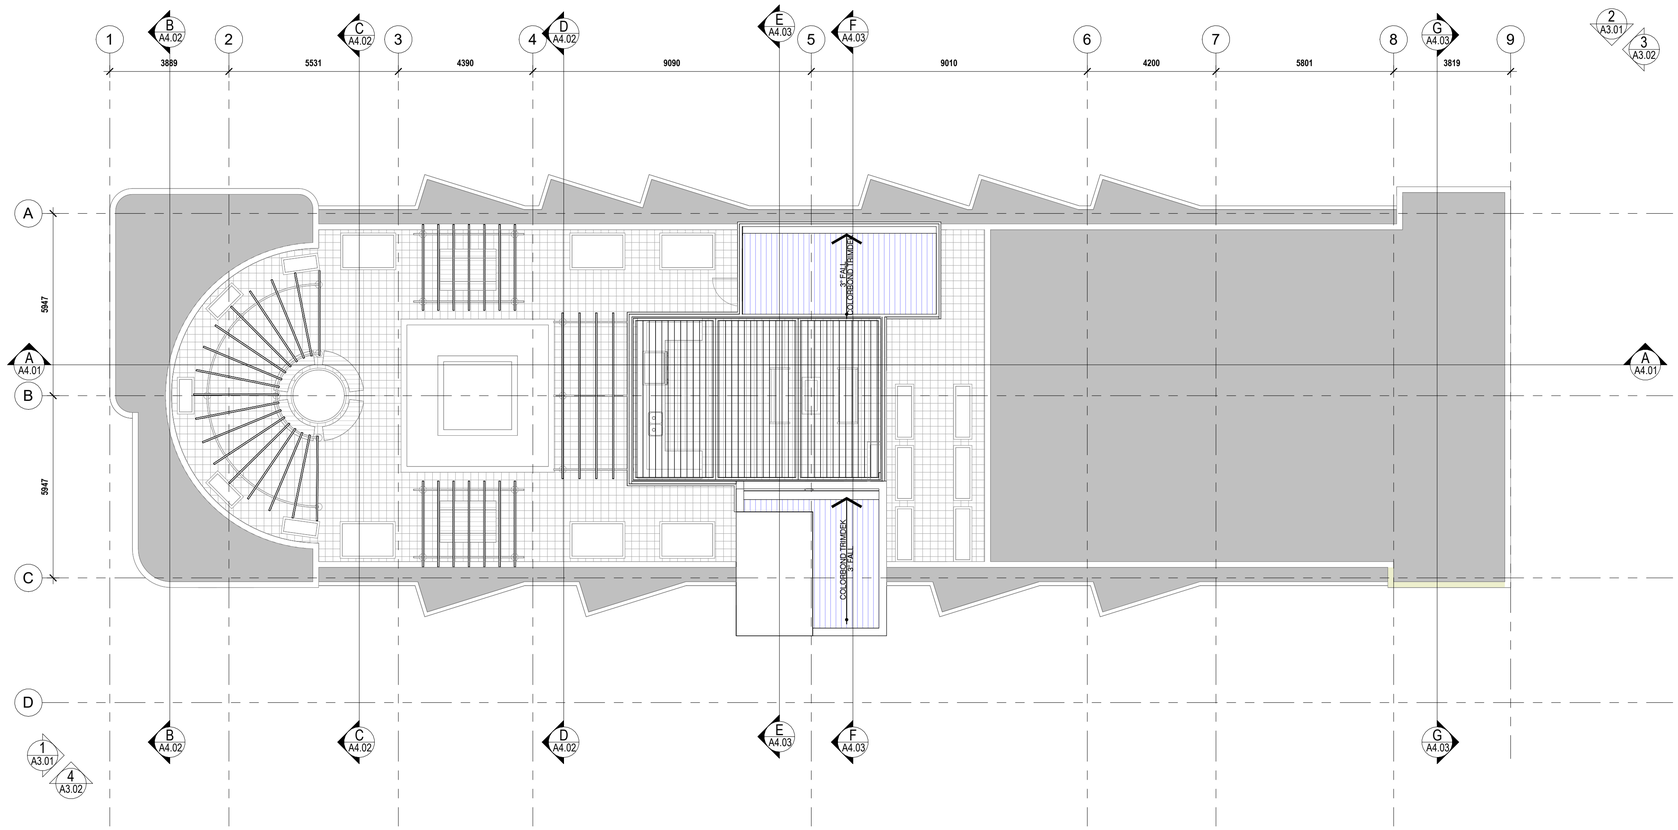

PROPOSED ROOF PLAN

SCALE: 1 : 100

URBANIZE
(08) 6243 6405
0438420344
urbanize@urbanize.com.au

DATE Y.M.D	REV	REASON FOR ISSUE	BY
21.09.26	C	RE-ISSUED TO CONSULTANTS	RS
10.08.26	B	RESISSUED TO CONSULTANTS	RS
Date 1	A	ISSUED TO CONSULTANTS	

CONTRACTOR TO CHECK ALL DIMENSIONS & LEVELS ON SITE BEFORE COMMENCING ANY WORK OR PREPARING ANY SHOP DRAWINGS.
FIGURED DIMENSIONS TAKE PRECEDENCE OVER MEASUREMENTS MANUALLY SCALED OFF DRAWINGS.
LARGE SCALE DWGS TAKE PRECEDENCE OVER SMALLER SCALE DWGS.

APARTMENT BUILDING


5 MACRAE ROAD
APPLECROSS

PROPOSED ROOF PLAN

BUILDING PERMIT

DRAWN	RS	DESIGNED	SM
CHECKED	SM		
DATE		PRINCIPAL	
PROJECT No.		DRAWING No.	REV.
SCALE 1 : 100		A2.09	C

21/09/2026 10:21:41 PM

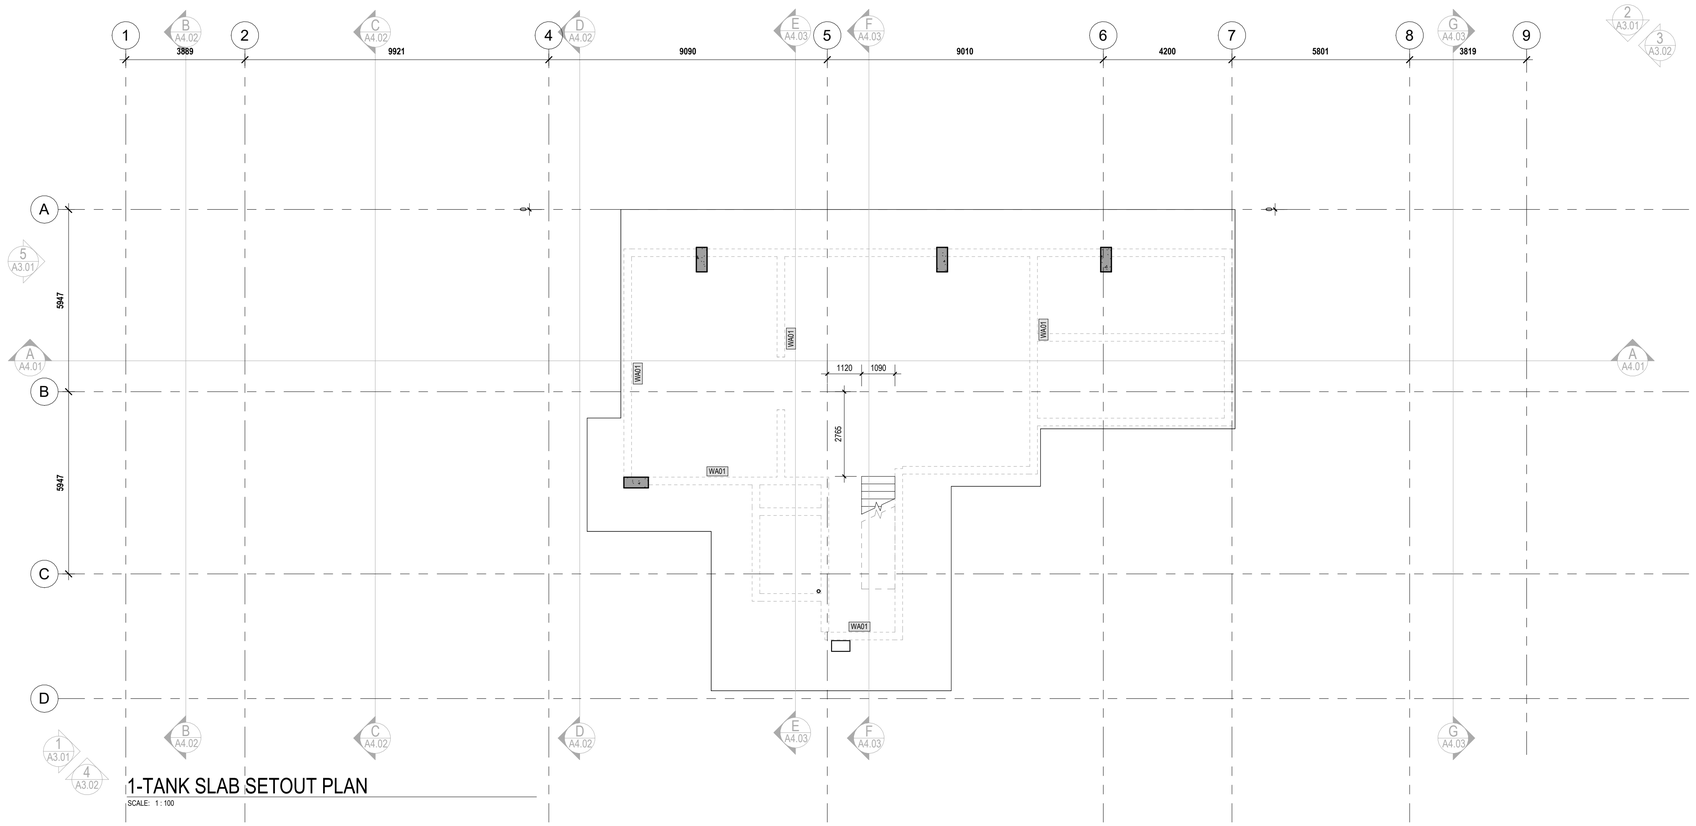

1-TANK SLAB SETOUT PLAN

SCALE: 1 : 100

URBANIZE
(08) 6243 6405
0438420344
urbanize@urbanize.com.au

DATE Y.M.D	REV	REASON FOR ISSUE	BY
21.09.26	C	RE-ISSUED TO CONSULTANTS	RS
10.08.26	B	RESISSUED TO CONSULTANTS	RS
Date 1	A	ISSUED TO CONSULTANTS	

CONTRACTOR TO CHECK ALL DIMENSIONS & LEVELS ON SITE BEFORE COMMENCING ANY WORK OR PREPARING ANY SHOP DRAWINGS.
FIGURED DIMENSIONS TAKE PRECEDENCE OVER MEASUREMENTS MANUALLY SCALED OFF DRAWINGS.
LARGE SCALE DWGS TAKE PRECEDENCE OVER SMALLER SCALE DWGS.

APARTMENT BUILDING


5 MACRAE ROAD
APPLECROSS

PROPOSED WATER TANK SLAB SETOUT PLAN

BUILDING PERMIT

DRAWN	Author	DESIGNED	Designer
CHECKED	Checker		
DATE		PRINCIPAL	
PROJECT No.		DRAWING No.	REV.
SCALE 1 : 100		A2.11	C

21/09/2026 10:21:41 PM

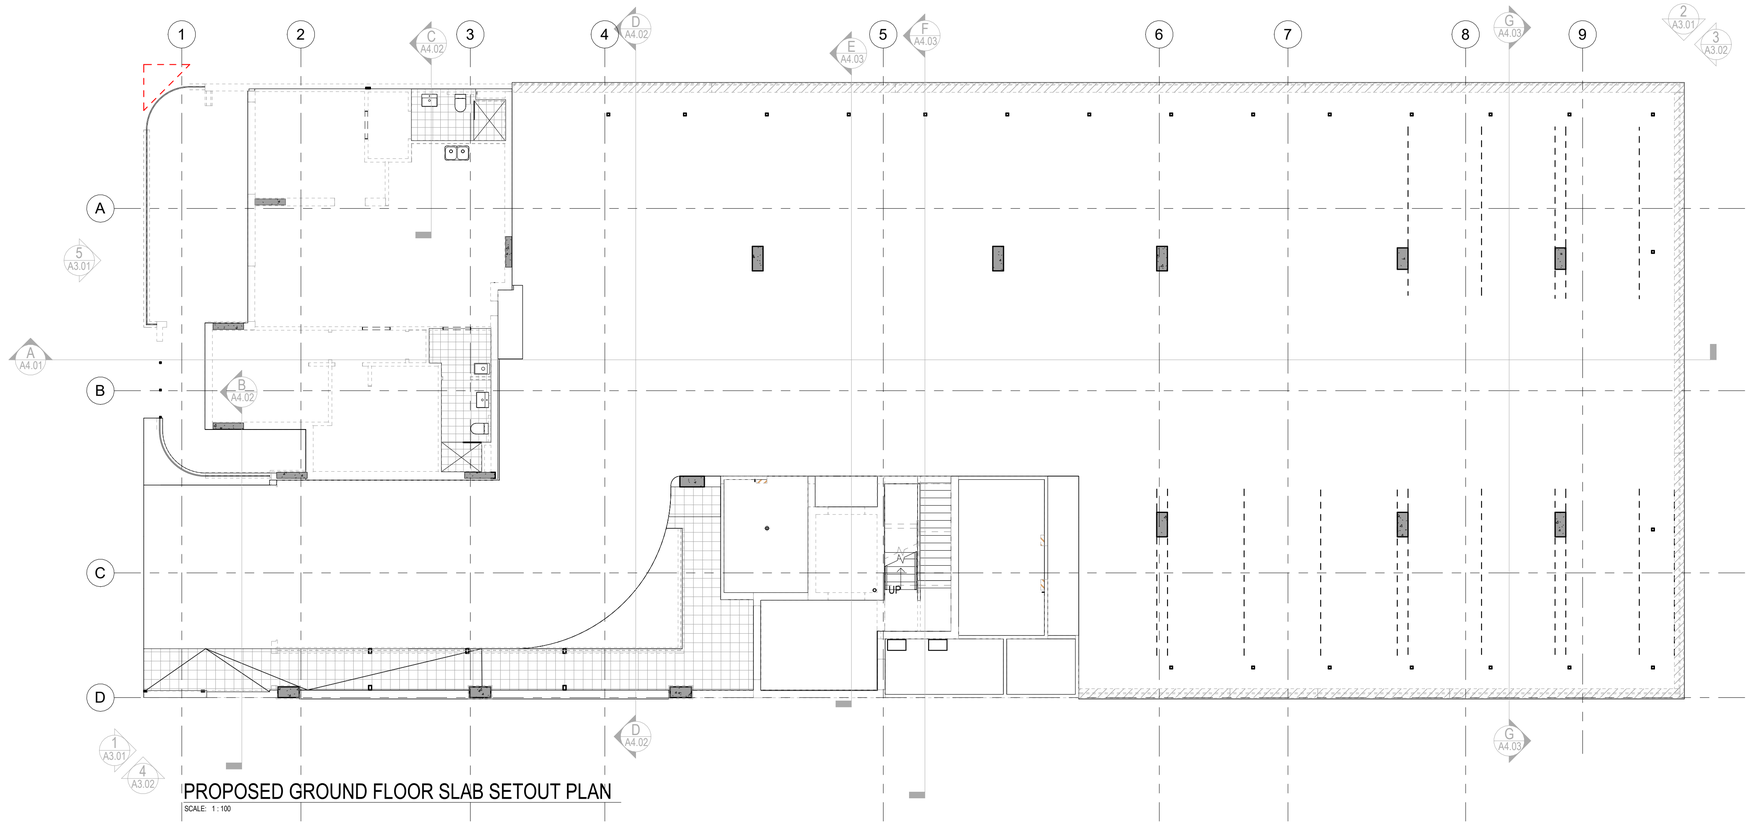

PROPOSED GROUND FLOOR SLAB SETOUT PLAN

SCALE: 1 : 100

URBANIZE
(08) 6243 6405
0438420344
urbanize@urbanize.com.au

DATE Y.M.D	REV	REASON FOR ISSUE	BY
21.09.26	C	RE-ISSUED TO CONSULTANTS	RS
10.08.26	B	RESISSUED TO CONSULTANTS	RS
Date 1	A	ISSUED TO CONSULTANTS	

CONTRACTOR TO CHECK ALL DIMENSIONS & LEVELS ON SITE BEFORE COMMENCING ANY WORK OR PREPARING ANY SHOP DRAWINGS.
FIGURED DIMENSIONS TAKE PRECEDENCE OVER MEASUREMENTS MANUALLY SCALED OFF DRAWINGS.
LARGE SCALE DWGS TAKE PRECEDENCE OVER SMALLER SCALE DWGS.

APARTMENT BUILDING


5 MACRAE ROAD
APPLECROSS

PROPOSED GROUND FLOOR SLAB SETOUT PLAN

BUILDING PERMIT

DRAWN	Author	DESIGNED	Designer
CHECKED	Checker		
DATE		PRINCIPAL	
PROJECT No.		DRAWING No.	REV.
		A2.12	**C**
SCALE 1 : 100			

21/09/2026 10:21:42 PM

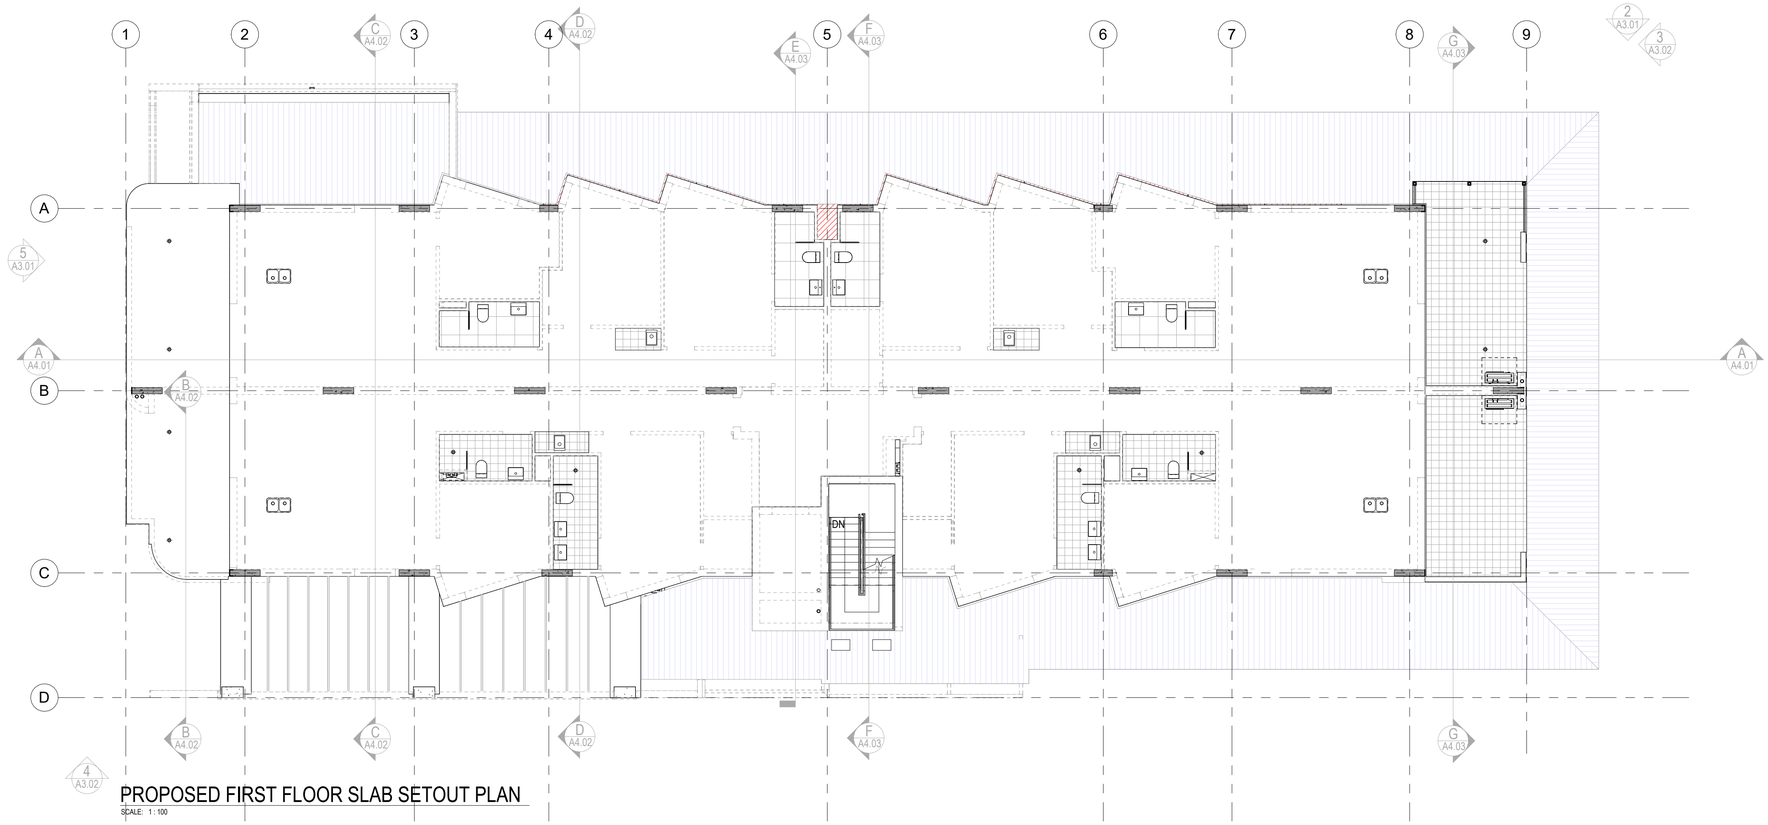

PROPOSED FIRST FLOOR SLAB SETOUT PLAN

SCALE: 1 : 100

URBANIZE
(08) 6243 6405
0438420344
urbanize@urbanize.com.au

DATE Y.M.D	REV	REASON FOR ISSUE	BY
21.09.26	C	RE-ISSUED TO CONSULTANTS	RS
10.08.26	B	RESISSUED TO CONSULTANTS	RS
Date 1	A	ISSUED TO CONSULTANTS	

CONTRACTOR TO CHECK ALL DIMENSIONS & LEVELS ON SITE BEFORE COMMENCING ANY WORK OR PREPARING ANY SHOP DRAWINGS.
FIGURED DIMENSIONS TAKE PRECEDENCE OVER MEASUREMENTS MANUALLY SCALED OFF DRAWINGS.
LARGE SCALE DWGS TAKE PRECEDENCE OVER SMALLER SCALE DWGS.

APARTMENT BUILDING


5 MACRAE ROAD
APPLECROSS

PROPOSED FIRST FLOOR SLAB SETOUT PLAN

BUILDING PERMIT

DRAWN	Author	DESIGNED	Designer
CHECKED	Checker		
DATE		PRINCIPAL	
PROJECT No.		DRAWING No.	REV.
SCALE 1 : 100		A2.13	C

21/09/2026 10:21:42 PM

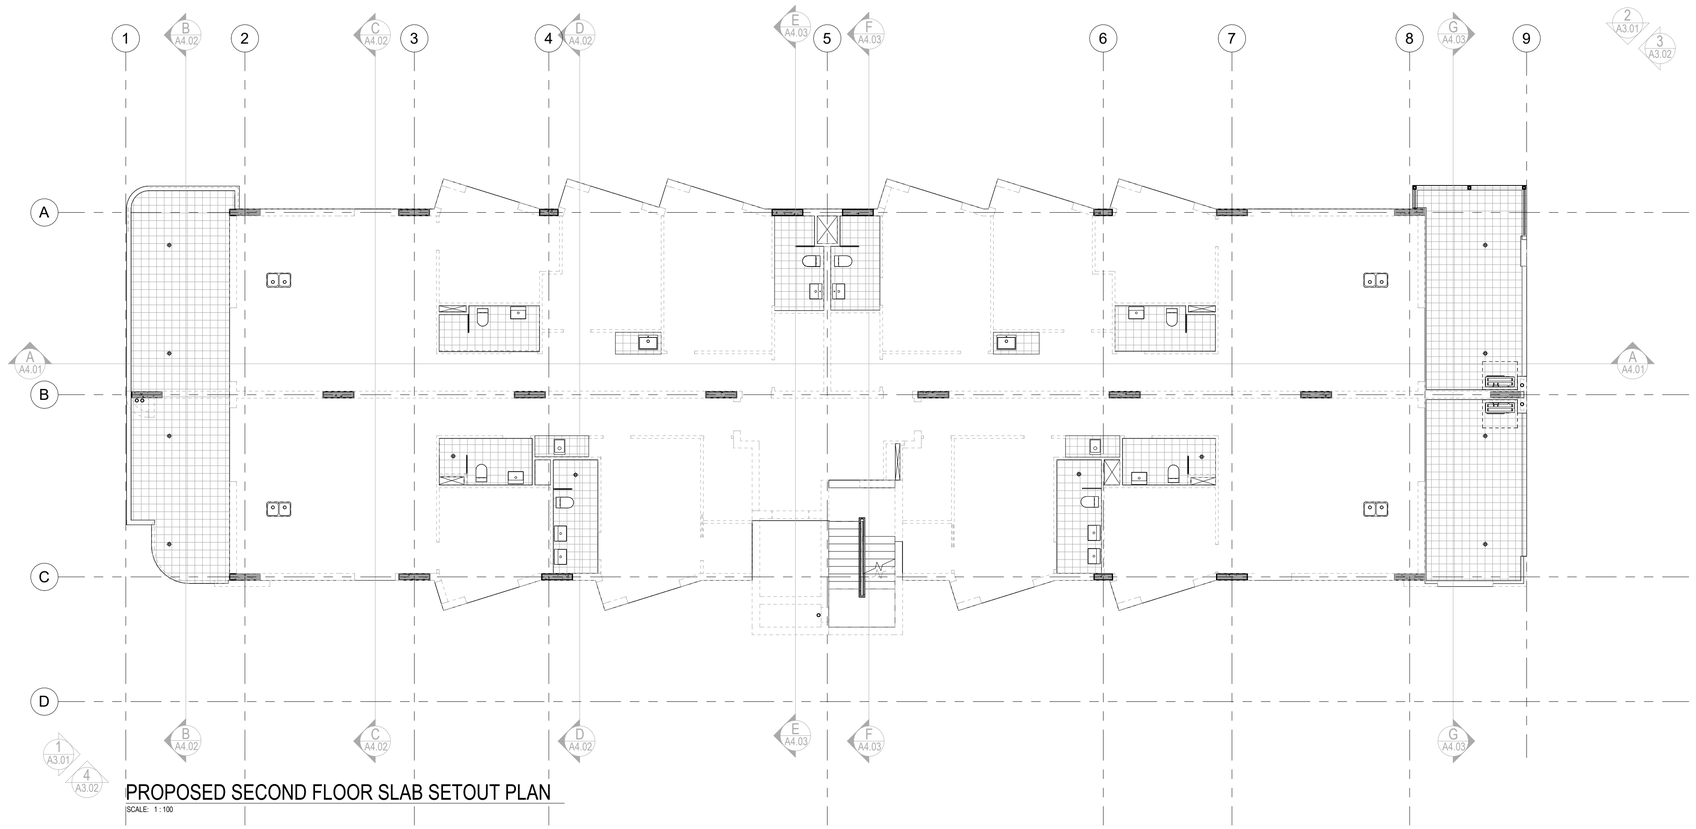

PROPOSED SECOND FLOOR SLAB SETOUT PLAN

SCALE: 1 : 100

URBANIZE
(08) 6243 6405
0438420344
urbanize@urbanize.com.au

DATE Y.M.D	REV	REASON FOR ISSUE	BY
21.09.26	C	RE-ISSUED TO CONSULTANTS	RS
10.08.26	B	RESISSUED TO CONSULTANTS	RS
Date 1	A	ISSUED TO CONSULTANTS	

CONTRACTOR TO CHECK ALL DIMENSIONS & LEVELS ON SITE BEFORE COMMENCING ANY WORK OR PREPARING ANY SHOP DRAWINGS.
FIGURED DIMENSIONS TAKE PRECEDENCE OVER MEASUREMENTS MANUALLY SCALED OFF DRAWINGS.
LARGE SCALE DWGS TAKE PRECEDENCE OVER SMALLER SCALE DWGS.

APARTMENT BUILDING


5 MACRAE ROAD
APPLECROSS

PROPOSED SECOND FLOOR SLAB SETOUT PLAN

BUILDING PERMIT

DRAWN	Author	DESIGNED	Designer
CHECKED	Checker		
DATE		PRINCIPAL	
PROJECT No.		DRAWING No.	REV.
		A2.14	**C**
SCALE 1 : 100			

21/09/2026 10:21:43 PM

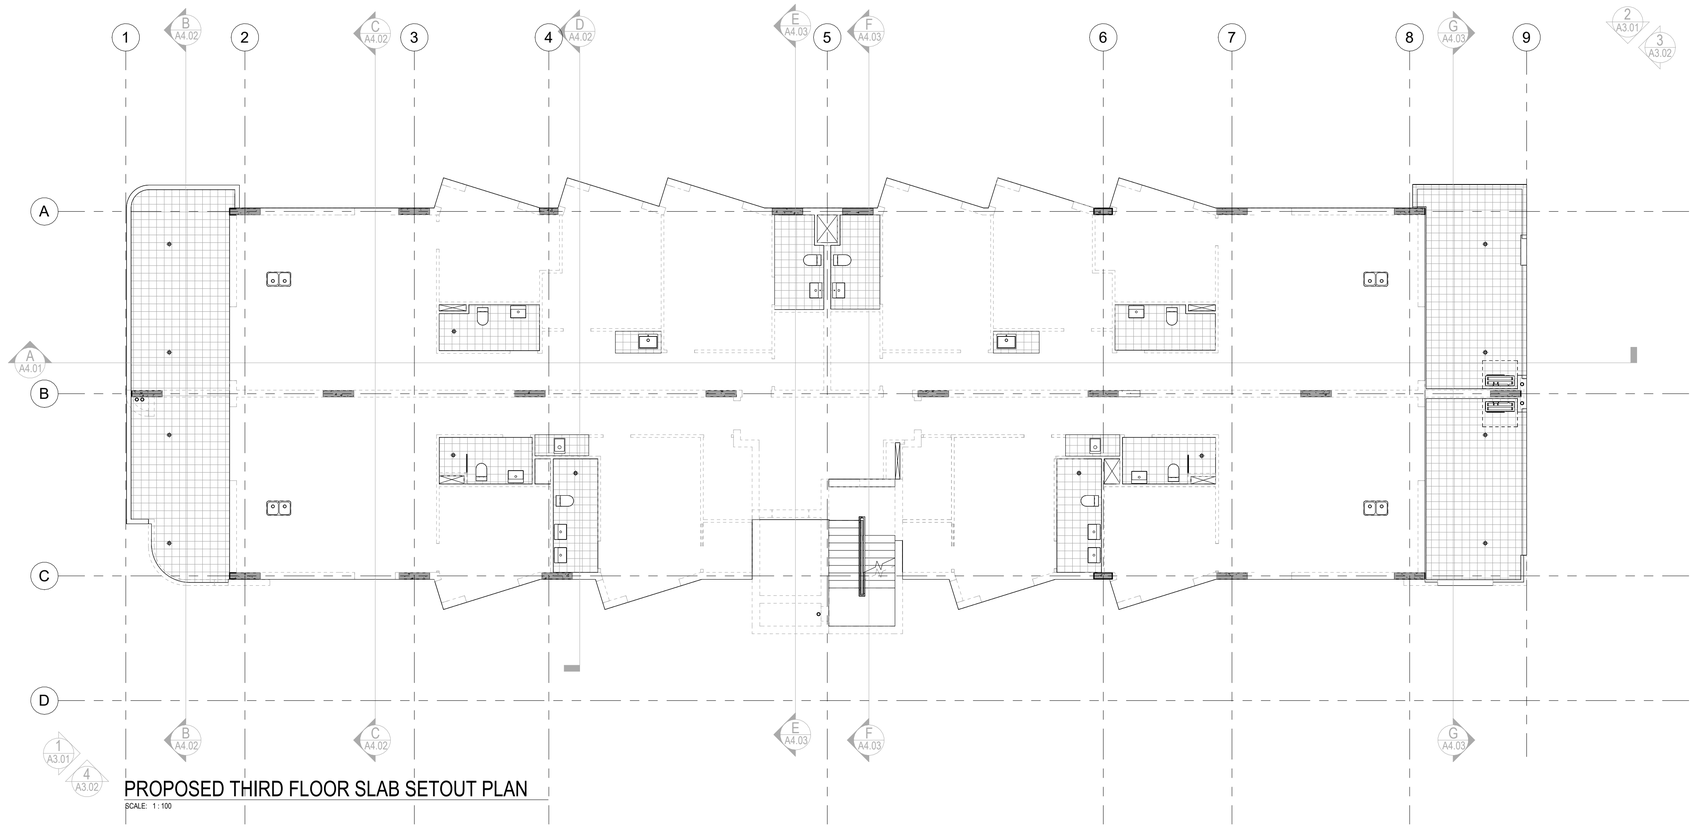

PROPOSED THIRD FLOOR SLAB SETOUT PLAN

SCALE: 1 : 100

URBANIZE
(08) 6243 6405
0438420344
urbanize@urbanize.com.au

DATE Y.M.D	REV	REASON FOR ISSUE	BY
21.09.26	C	RE-ISSUED TO CONSULTANTS	RS
10.08.26	B	RESISSUED TO CONSULTANTS	RS
Date 1	A	ISSUED TO CONSULTANTS	

CONTRACTOR TO CHECK ALL DIMENSIONS & LEVELS ON SITE BEFORE COMMENCING ANY WORK OR PREPARING ANY SHOP DRAWINGS.
FIGURED DIMENSIONS TAKE PRECEDENCE OVER MEASUREMENTS MANUALLY SCALED OFF DRAWINGS.
LARGE SCALE DWGS TAKE PRECEDENCE OVER SMALLER SCALE DWGS.

APARTMENT BUILDING


5 MACRAE ROAD
APPLECROSS

PROPOSED THIRD FLOOR SLAB SETOUT PLAN

BUILDING PERMIT

DRAWN	Author	DESIGNED	Designer
CHECKED	Checker		
DATE		PRINCIPAL	
PROJECT No.		DRAWING No.	REV.
SCALE 1 : 100		A2.15	C

21/09/2026 10:21:43 PM

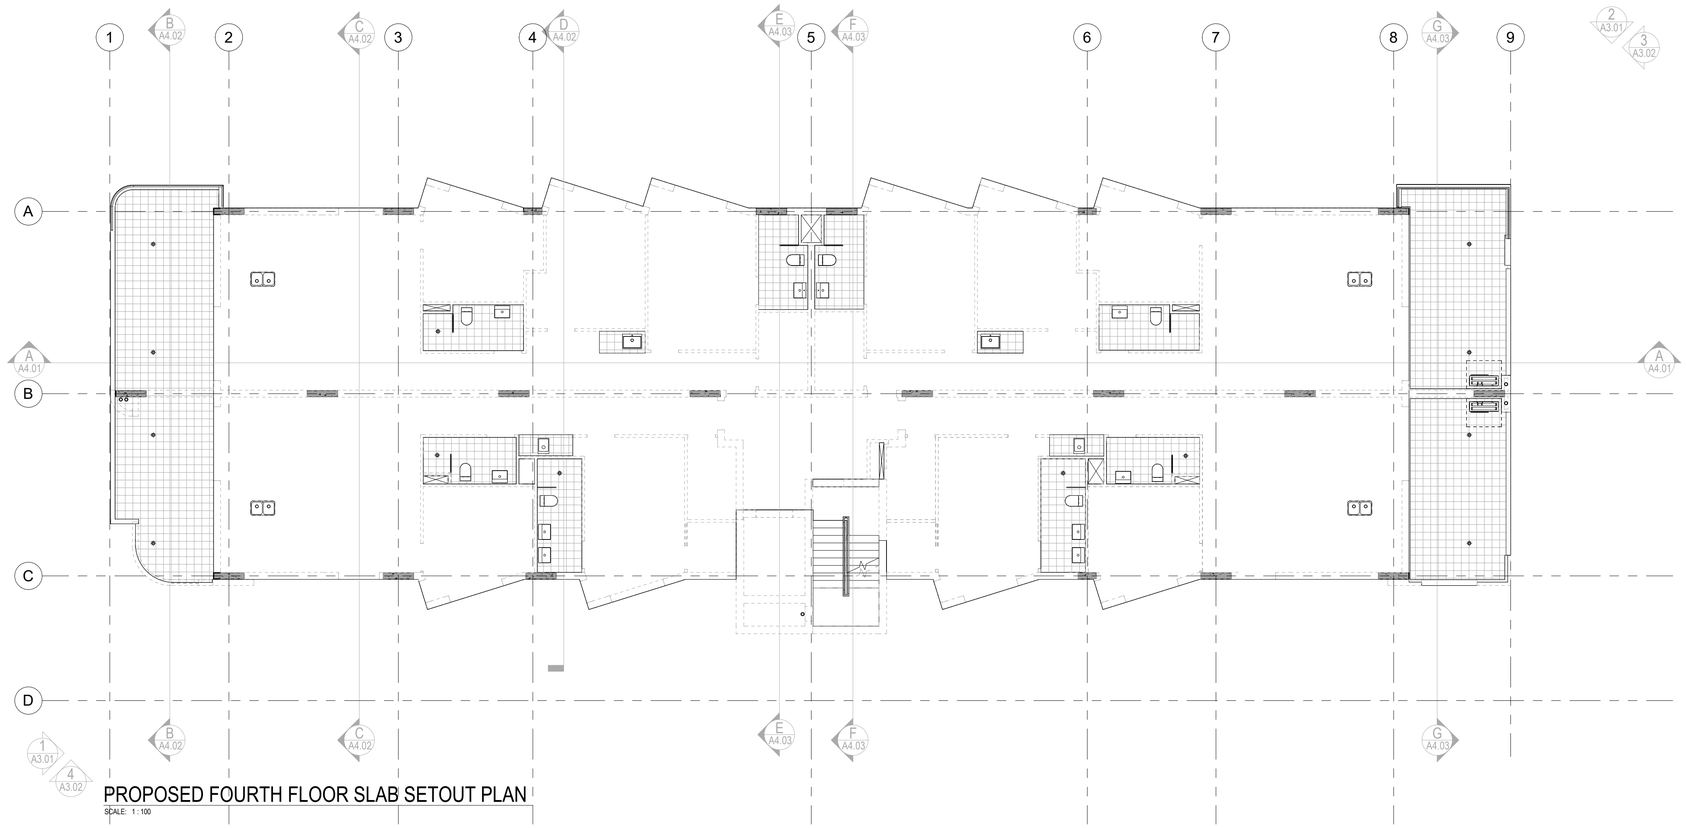

PROPOSED FOURTH FLOOR SLAB SETOUT PLAN

SCALE: 1 : 100

URBANIZE
(08) 6243 6405
0438420344
urbanize@urbanize.com.au

DATE Y.M.D	REV	REASON FOR ISSUE	BY
21.09.26	C	RE-ISSUED TO CONSULTANTS	RS
10.08.26	B	RESISSUED TO CONSULTANTS	RS
Date 1	A	ISSUED TO CONSULTANTS	

CONTRACTOR TO CHECK ALL DIMENSIONS & LEVELS ON SITE BEFORE COMMENCING ANY WORK OR PREPARING ANY SHOP DRAWINGS.
FIGURED DIMENSIONS TAKE PRECEDENCE OVER MEASUREMENTS MANUALLY SCALED OFF DRAWINGS.
LARGE SCALE DWGS TAKE PRECEDENCE OVER SMALLER SCALE DWGS.

APARTMENT BUILDING


5 MACRAE ROAD
APPLECROSS

PROPOSED FOURTH FLOOR SLAB SETOUT PLAN

BUILDING PERMIT

DRAWN	Author	DESIGNED	Designer
CHECKED	Checker		
DATE		PRINCIPAL	
PROJECT No.		DRAWING No.	REV.
		A2.16	**C**
SCALE 1 : 100			

21/09/2026 10:21:44 PM

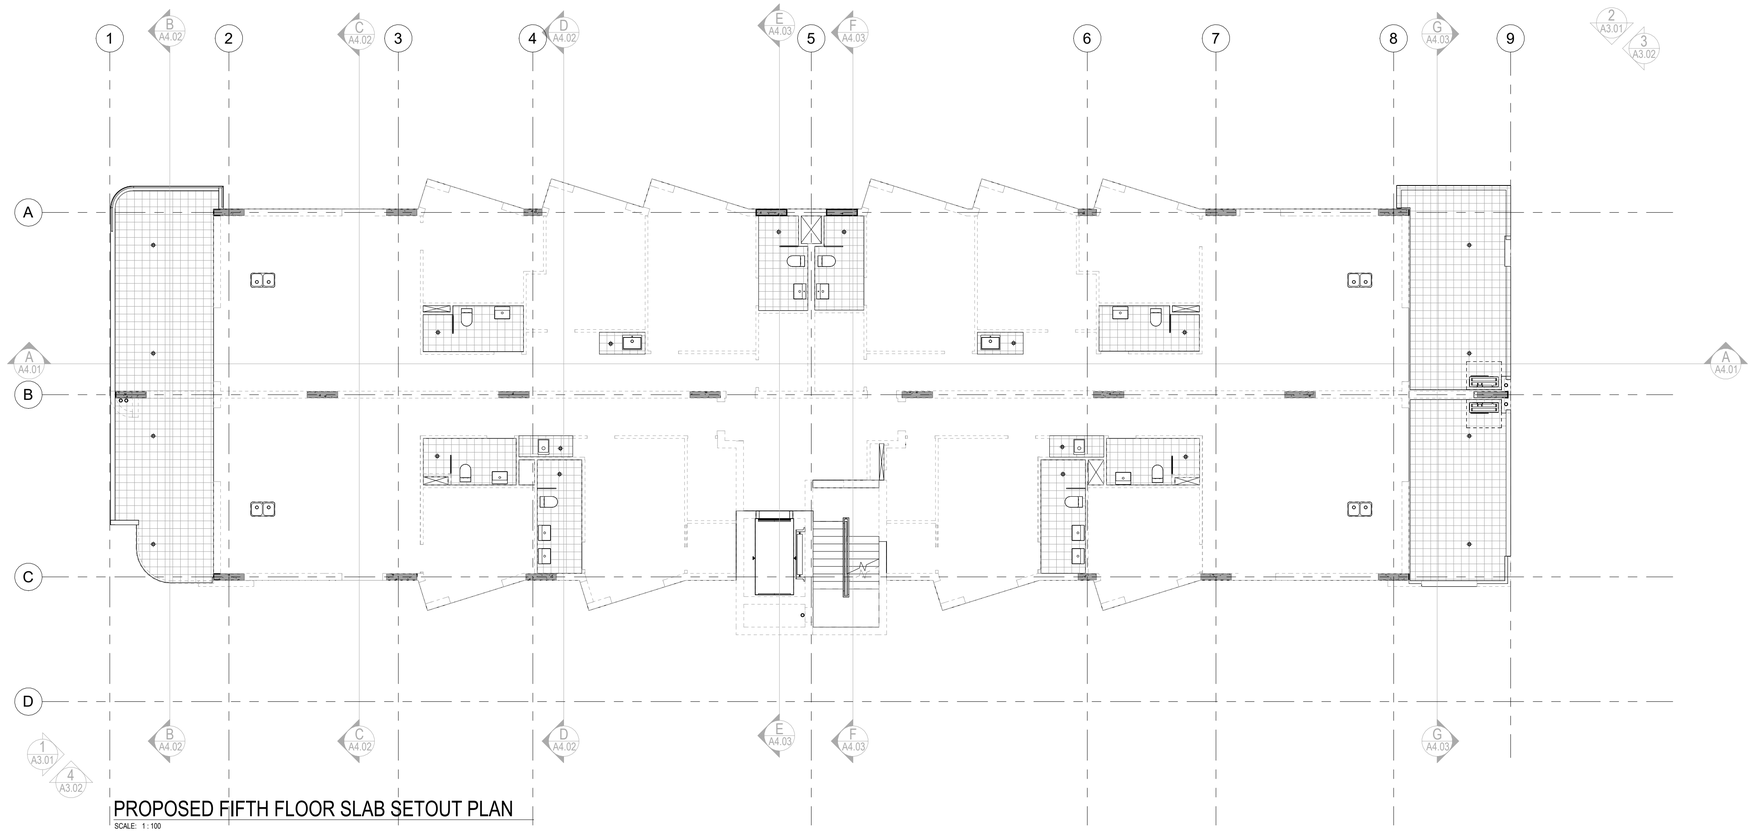

PROPOSED FIFTH FLOOR SLAB SETOUT PLAN

SCALE: 1 : 100

URBANIZE
(08) 6243 6405
0438420344
urbanize@urbanize.com.au

DATE Y.M.D	REV	REASON FOR ISSUE	BY
21.09.26	C	RE-ISSUED TO CONSULTANTS	RS
10.08.26	B	RESISSUED TO CONSULTANTS	RS
Date 1	A	ISSUED TO CONSULTANTS	

CONTRACTOR TO CHECK ALL DIMENSIONS & LEVELS ON SITE BEFORE COMMENCING ANY WORK OR PREPARING ANY SHOP DRAWINGS.
FIGURED DIMENSIONS TAKE PRECEDENCE OVER MEASUREMENTS MANUALLY SCALED OFF DRAWINGS.
LARGE SCALE DWGS TAKE PRECEDENCE OVER SMALLER SCALE DWGS.

APARTMENT BUILDING


5 MACRAE ROAD
APPLECROSS

PROPOSED FIFTH FLOOR SLAB SETOUT PLAN

BUILDING PERMIT

DRAWN	Author	DESIGNED	Designer
CHECKED	Checker		
DATE		PRINCIPAL	
PROJECT No.		DRAWING No.	REV.
SCALE 1 : 100		A2.17	C

21/09/2026 10:21:44 PM

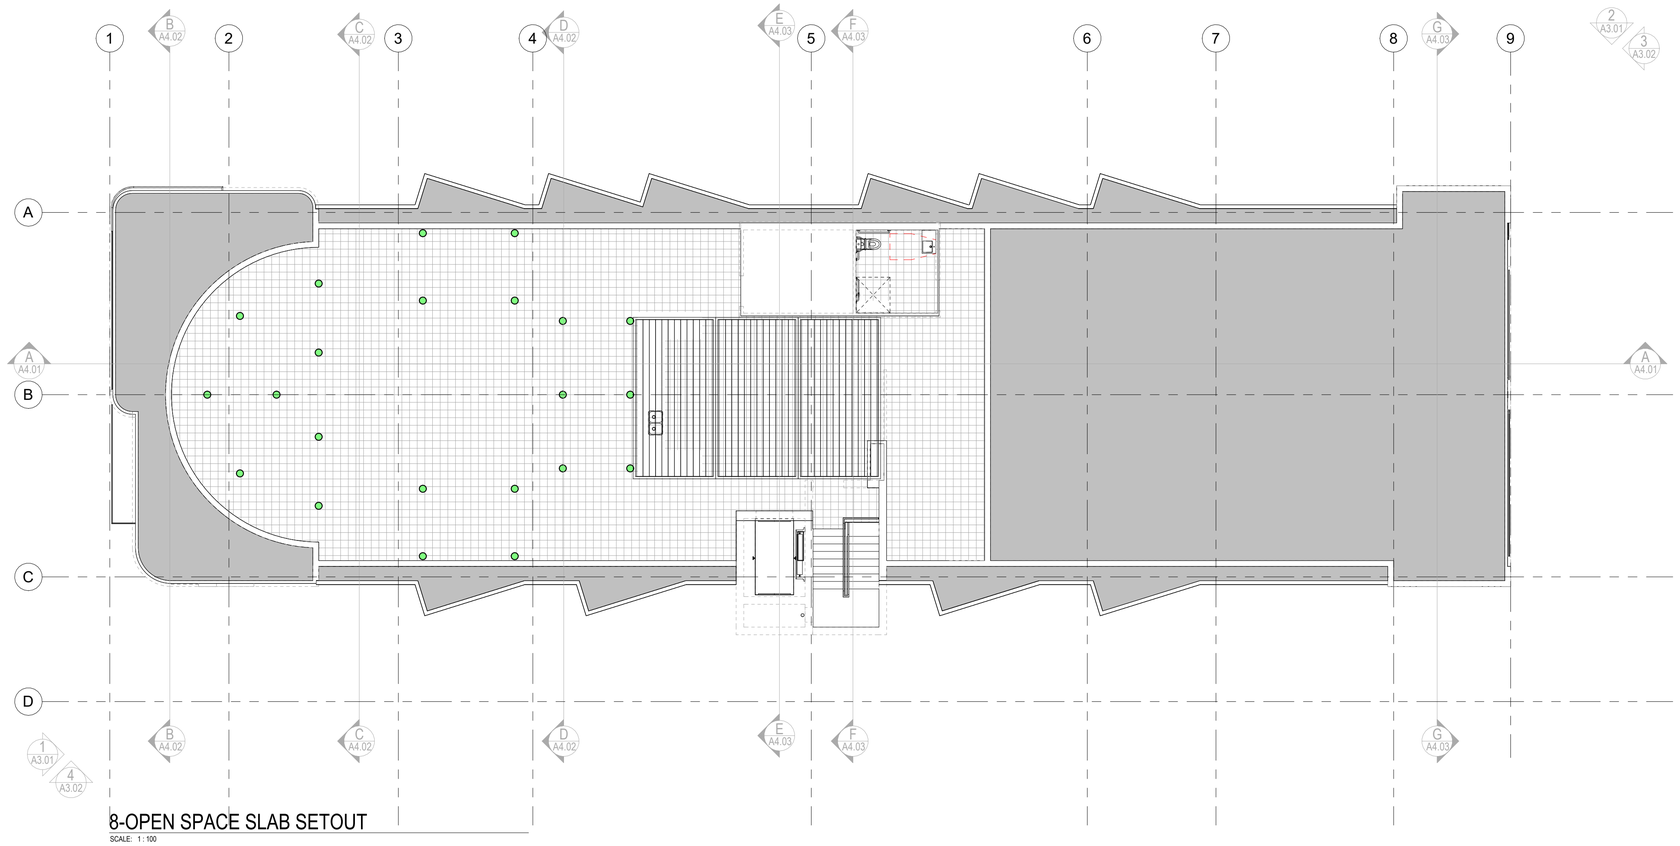

8-OPEN SPACE SLAB SETOUT

SCALE: 1 : 100

URBANIZE
(08) 6243 6405
0438420344
urbanize@urbanize.com.au

DATE Y.M.D	REV	REASON FOR ISSUE	BY
21.09.26	C	RE-ISSUED TO CONSULTANTS	RS
10.08.26	B	RESISSUED TO CONSULTANTS	RS
Date 1	A	ISSUED TO CONSULTANTS	

CONTRACTOR TO CHECK ALL DIMENSIONS & LEVELS ON SITE BEFORE COMMENCING ANY WORK OR PREPARING ANY SHOP DRAWINGS.
FIGURED DIMENSIONS TAKE PRECEDENCE OVER MEASUREMENTS MANUALLY SCALED OFF DRAWINGS.
LARGE SCALE DWGS TAKE PRECEDENCE OVER SMALLER SCALE DWGS.

APARTMENT BUILDING

5 MACRAE ROAD
APPLECROSS

PROPOSED OPEN SPACE SLAB SETOUT PLAN


BUILDING PERMIT

DRAWN	RS	DESIGNED	Designer
CHECKED	Checker		
DATE		PRINCIPAL	
PROJECT No.		DRAWING No.	REV.
SCALE 1 : 100		A2.18	C


21/09/2026 10:21:45 PM

WALL TYPE	DISCRIPTION
L01	13mm PLASTERBOARD
L02	13mm AQUACHEK
L03	PERMATIMBER ON 35mm FURRING CHANNELS
L04	QUICK BRICK VENEER SYSTEM
L05	COMPRESSED FIBERCEMENT SHEETING ON 35mmFURRING CHANELS
L06	SELECTED METTAL CLADDING ON MARINEGRADE PLYWOOD FIXED TO 35mm FURING CHANELS
WA01	ASF WALL SYSTEM TO STRUCTURAL ENGINEERS DRAWINGS
WA02	230 FACE BRICKWORK
WA03	110 FACE BRICKWORK TIED TO EXISTING BRICKWORK
WA04	89 STEEL STUDWORK
WA05	GLASS SCREEN IN POWDERCOAT FRAME WITH SPRINKLER SYSTEM OVER
WA06	2X 89mm STEEL STUD AND 50mm CAVITY
WA07	250 FACE CAVITY BRICKWORK AND CEMENT RENDER
WA08	9mm COMPRESSED FIBER CEMENT SHEET ON 35mm FURING CHANNELS
WA09	190 BRICKWORK CEMENT RENDER AND PAINT ALL VISABLE FACES
WA10	190 BRICKWORK RENDERED WITH VENETIAN PLASTER
WA11	150mm STEEL FRAMING
WA12	90mm BRICKWORK RENDER AND PIANT ALL VISIBLE FACES

KEY	DISCRIPTION
COL1.	STEEL COLUMN TO STRUCTURAL ENGINEERS DRAWINGS.
COL.	CONCRETE COLUMN TO STRUCTURAL ENGINEERS DRAWINGS.
FRS	FIRE RISER
FW	FLOOR WASTE REFER HYDRAULIC ENGINEERS DRAWINGS FOR TYPE
HC	BRASS HOSE CONNECTION POINT

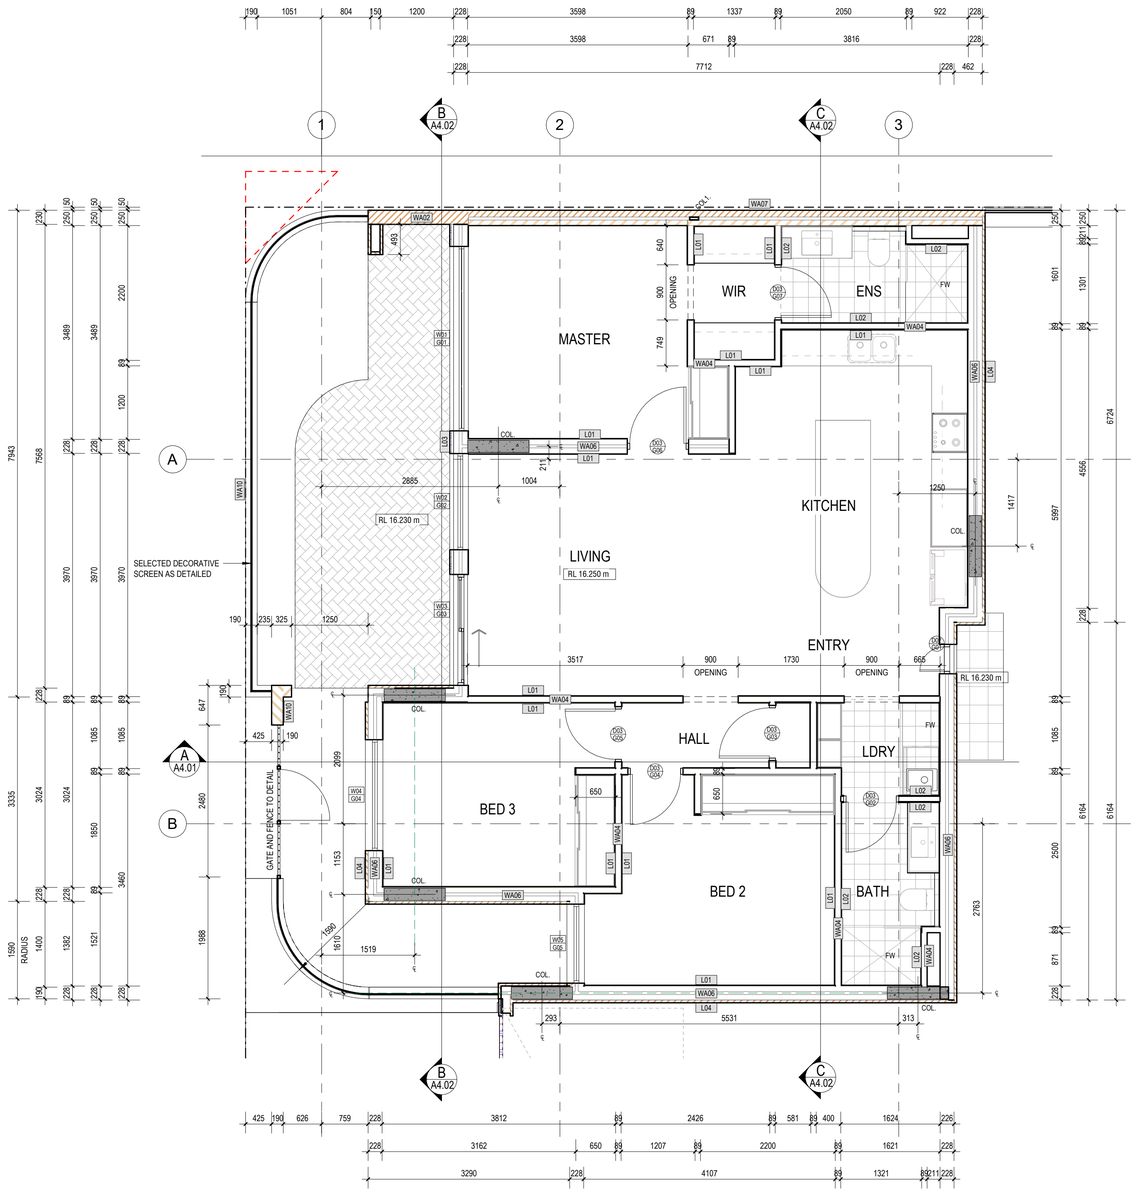

1 2-GROUND FLOOR - G01
SCALE: 1 : 50

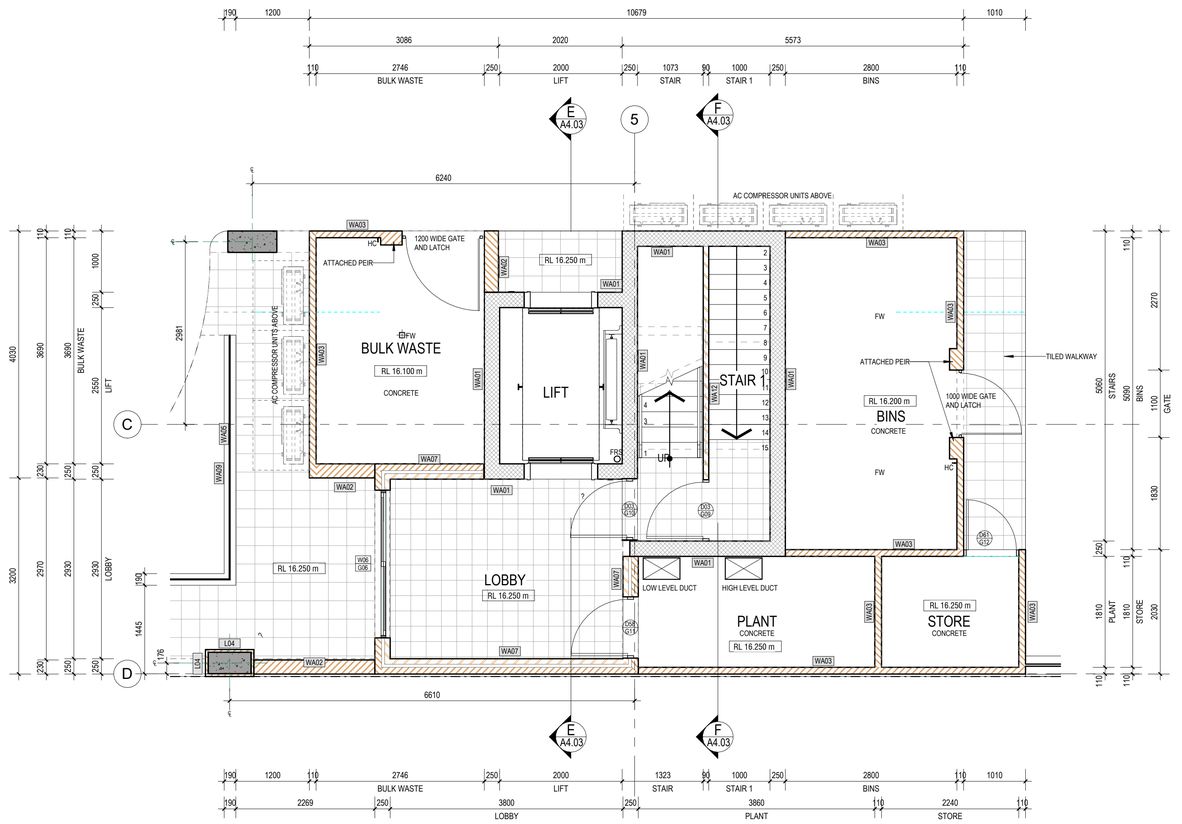

2 2-GROUND FLOOR - LIFT LOBBY
SCALE: 1 : 50

URBANIZE
(08) 6243 6405
0438420344
urbanize@urbanize.com.au

DATE Y.M.D	REV	REASON FOR ISSUE	BY
21.09.26	C	RE-ISSUED TO CONSULTANTS	RS
10.08.26	B	RESISSUED TO CONSULTANTS	RS
Date 1	A	ISSUED TO CONSULTANTS	

CONTRACTOR TO CHECK ALL DIMENSIONS & LEVELS ON SITE BEFORE COMMENCING ANY WORK OR PREPARING ANY SHOP DRAWINGS.
FIGURED DIMENSIONS TAKE PRECEDENCE OVER MEASUREMENTS MANUALLY SCALED OFF DRAWINGS.
LARGE SCALE DWGS TAKE PRECEDENCE OVER SMALLER SCALE DWGS.

APARTMENT BUILDING


5 MACRAE ROAD
APPLECROSS

PROPOSED WALL TYPES AND LINING PLANS

BUILDING PERMIT

DRAWN	RS	DESIGNED	Designer
CHECKED	Checker		
DATE		PRINCIPAL	
PROJECT No.		DRAWING No.	REV.
SCALE 1 : 50		A2.20	C


21/09/2026 10:21:46 PM

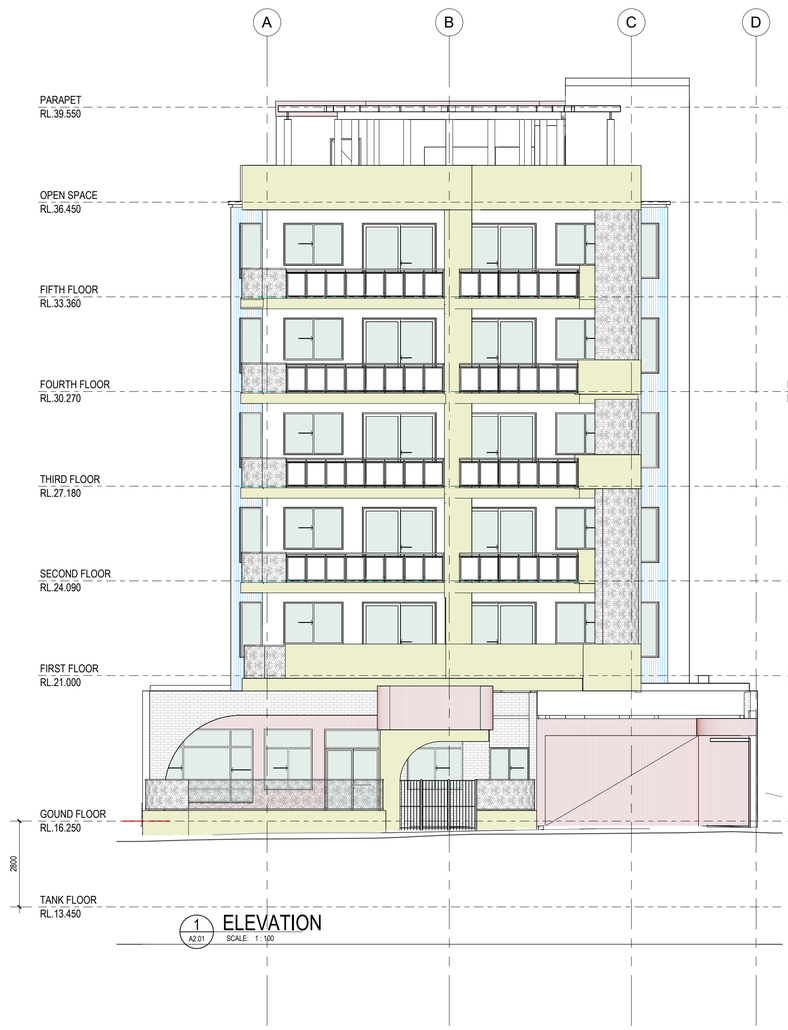

1 A2.01 ELEVATION
SCALE: 1 : 100



2 A2.01 ELEVATION
SCALE: 1 : 100

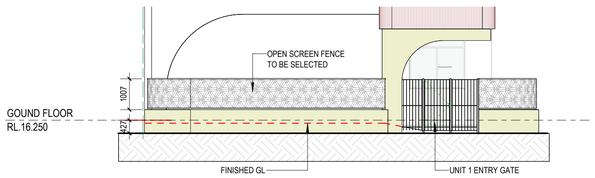

5 A2.01 FRONT FENCE ELEVATION
SCALE: 1 : 100

URBANIZE
(08) 6243 6405
0438420344
urbanize@urbanize.com.au

DATE Y.M.D	REV	REASON FOR ISSUE	BY
21.09.26	C	RE-ISSUED TO CONSULTANTS	RS
10.08.26	B	RESISSUED TO CONSULTANTS	RS
Date 1	A	ISSUED TO CONSULTANTS	

CONTRACTOR TO CHECK ALL DIMENSIONS & LEVELS ON SITE BEFORE COMMENCING ANY WORK OR PREPARING ANY SHOP DRAWINGS.
FIGURED DIMENSIONS TAKE PRECEDENCE OVER MEASUREMENTS MANUALLY SCALED OFF DRAWINGS.
LARGE SCALE DWGS TAKE PRECEDENCE OVER SMALLER SCALE DWGS.

APARTMENT BUILDING


5 MACRAE ROAD
APPLECROSS

PROPOSED ELEVATION SHEET 1

BUILDING PERMIT

DRAWN	RS	DESIGNED	SM
CHECKED	SM		
DATE		PRINCIPAL	
PROJECT No.		DRAWING No.	REV.
SCALE 1 : 100		A3.01	C

21/09/2026 10:21:49 PM

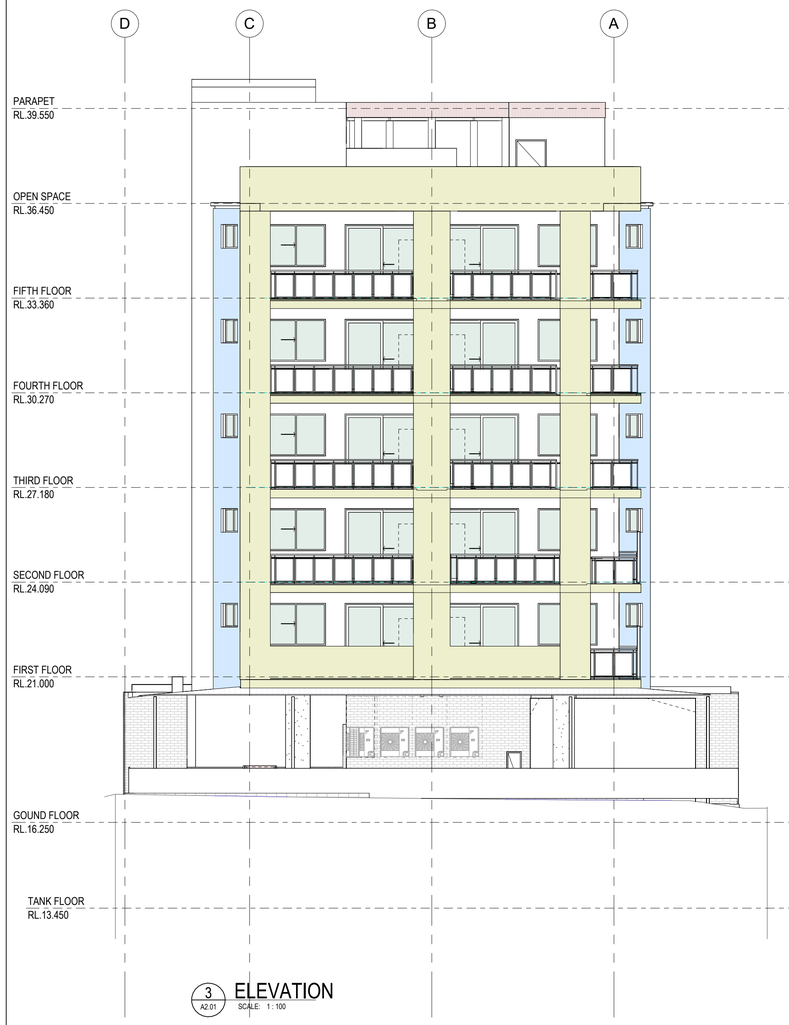

3 A2.01 ELEVATION
SCALE: 1 : 100



4 A2.01 ELEVATION
SCALE: 1 : 100

URBANIZE
(08) 6243 6405
0438420344
urbanize@urbanize.com.au

DATE Y.M.D	REV	REASON FOR ISSUE	BY
21.09.26	C	RE-ISSUED TO CONSULTANTS	RS
10.08.26	B	RESISSUED TO CONSULTANTS	RS
Date 1	A	ISSUED TO CONSULTANTS	

CONTRACTOR TO CHECK ALL DIMENSIONS & LEVELS ON SITE BEFORE COMMENCING ANY WORK OR PREPARING ANY SHOP DRAWINGS.
FIGURED DIMENSIONS TAKE PRECEDENCE OVER MEASUREMENTS MANUALLY SCALED OFF DRAWINGS.
LARGE SCALE DWGS TAKE PRECEDENCE OVER SMALLER SCALE DWGS.

APARTMENT BUILDING

5 MACRAE ROAD
APPLECROSS

PROPOSED ELEVATION SHEET 2

BUILDING PERMIT

DRAWN	RS	DESIGNED	SM
CHECKED	SM		
DATE		PRINCIPAL	
PROJECT No.		DRAWING No.	REV.
SCALE 1 : 100		A3.02	C

21/09/2026 10:21:52 PM



A A2.01 SECTION
SCALE: 1 : 100

URBANIZE
(08) 6243 6405
0438420344
urbanize@urbanize.com.au

DATE Y.M.D	REV	REASON FOR ISSUE	BY
21.09.26	C	RE-ISSUED TO CONSULTANTS	RS
10.08.26	B	RESISSUED TO CONSULTANTS	RS
Date 1	A	ISSUED TO CONSULTANTS	

CONTRACTOR TO CHECK ALL DIMENSIONS & LEVELS ON SITE BEFORE COMMENCING ANY WORK OR PREPARING ANY SHOP DRAWINGS.
FIGURED DIMENSIONS TAKE PRECEDENCE OVER MEASUREMENTS MANUALLY SCALED OFF DRAWINGS.
LARGE SCALE DWGS TAKE PRECEDENCE OVER SMALLER SCALE DWGS.

APARTMENT BUILDING


5 MACRAE ROAD
APPLECROSS

SECTION SHEET 1

BUILDING PERMIT

DRAWN	RS	DESIGNED	SM
CHECKED	SM		
DATE		PRINCIPAL	
PROJECT No.		DRAWING No.	REV.
SCALE 1 : 100		A4.01	C

21/09/2026 10:21:53 PM

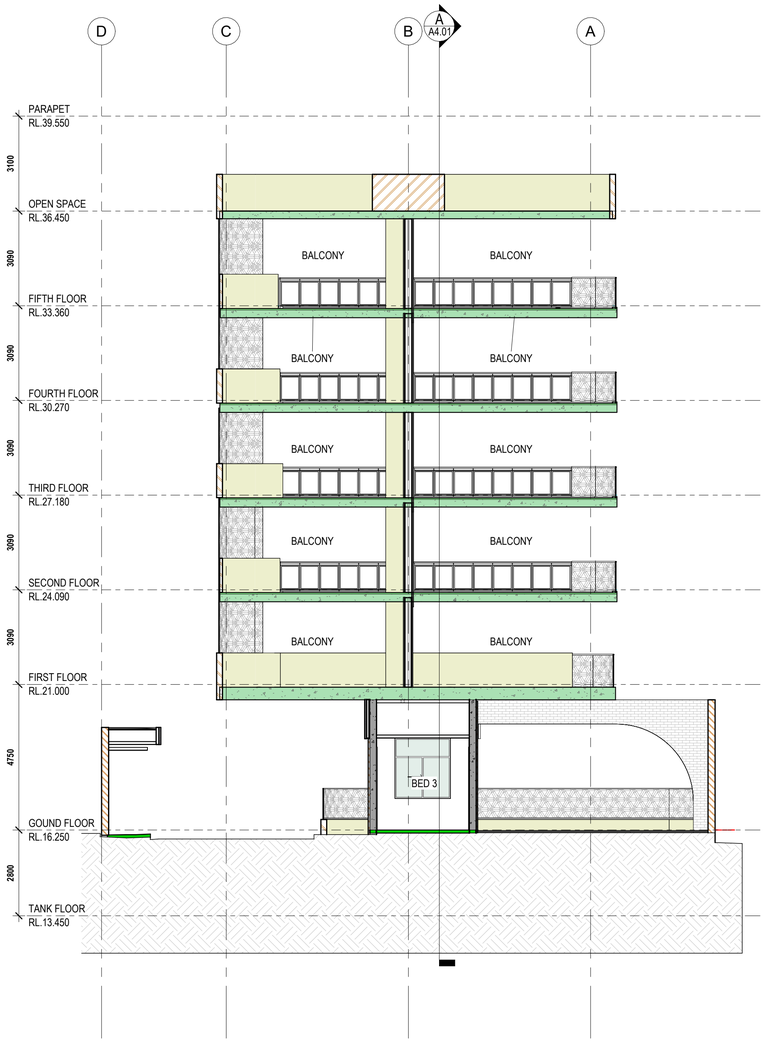

B A2.02 SECTION
SCALE: 1 : 100



C A2.02 SECTION
SCALE: 1 : 100



D A2.02 SECTION
SCALE: 1 : 100

URBANIZE
(08) 6243 6405
0438420344
urbanize@urbanize.com.au

DATE Y.M.D	REV	REASON FOR ISSUE	BY
21.09.26	C	RE-ISSUED TO CONSULTANTS	RS
10.08.26	B	RESISSUED TO CONSULTANTS	RS
Date 1	A	ISSUED TO CONSULTANTS	

CONTRACTOR TO CHECK ALL DIMENSIONS & LEVELS ON SITE BEFORE COMMENCING ANY WORK OR PREPARING ANY SHOP DRAWINGS.
FIGURED DIMENSIONS TAKE PRECEDENCE OVER MEASUREMENTS MANUALLY SCALED OFF DRAWINGS.
LARGE SCALE DWGS TAKE PRECEDENCE OVER SMALLER SCALE DWGS.

APARTMENT BUILDING

5 MACRAE ROAD
APPLECROSS

SECTION SHEET 2


BUILDING PERMIT

DRAWN	Author	DESIGNED	Designer
CHECKED	Checker		
DATE		PRINCIPAL	
PROJECT No.		DRAWING No.	REV.
SCALE 1 : 100		A4.02	C


21/09/2026 10:21:54 PM



E A2.01 SECTION
SCALE: 1 : 100

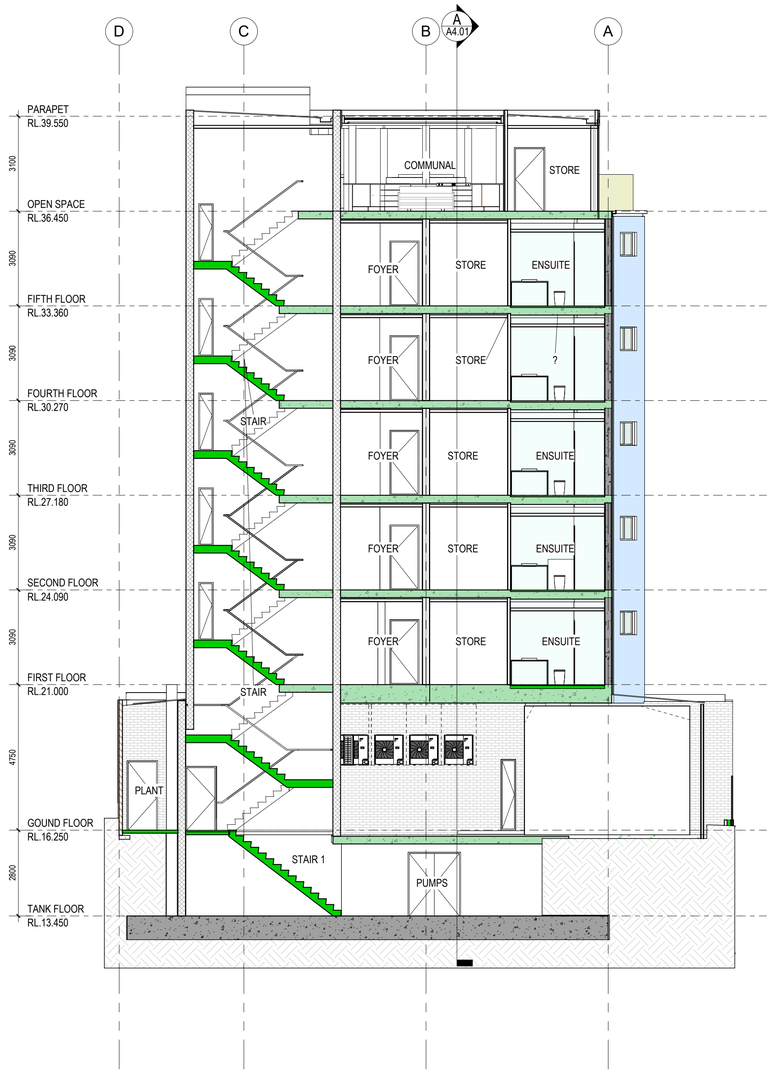

F A2.01 SECTION
SCALE: 1 : 100

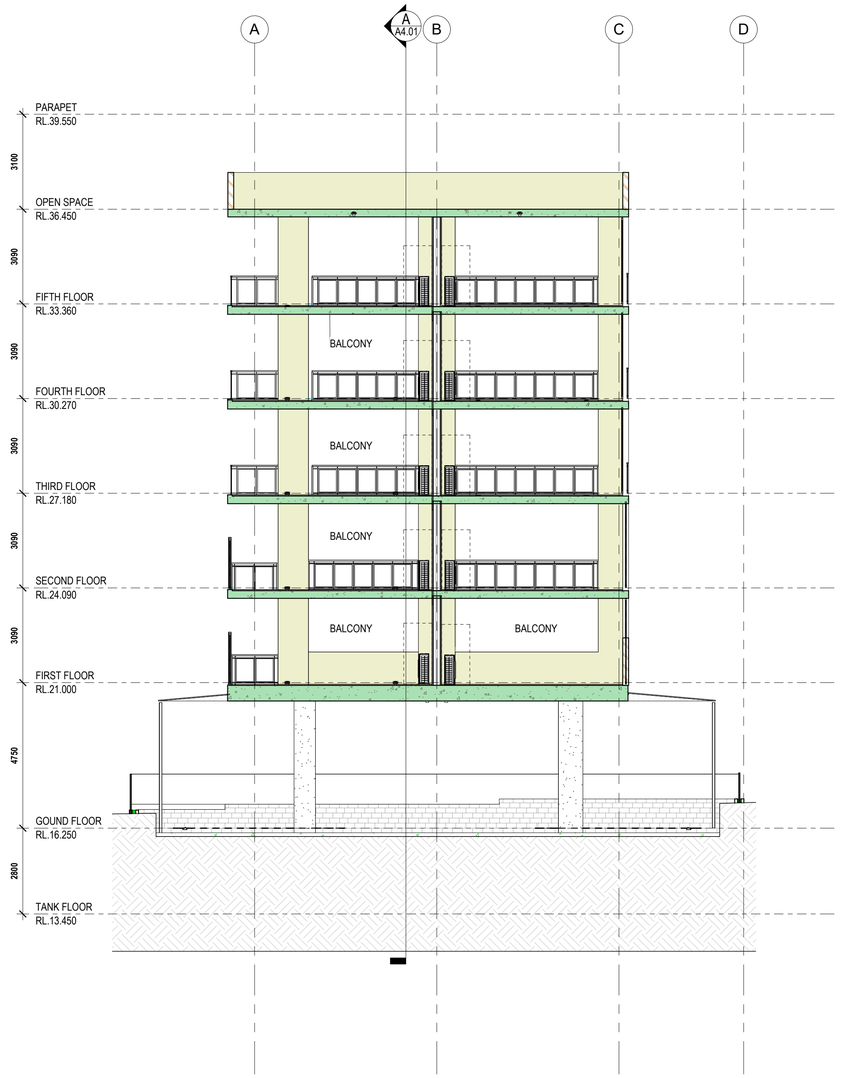

G A2.02 SECTION
SCALE: 1 : 100

URBANIZE
(08) 6243 6405
0438420344
urbanize@urbanize.com.au

DATE Y.M.D	REV	REASON FOR ISSUE	BY
21.09.26	C	RE-ISSUED TO CONSULTANTS	RS
10.08.26	B	RESISSUED TO CONSULTANTS	RS
Date 1	A	ISSUED TO CONSULTANTS	

CONTRACTOR TO CHECK ALL DIMENSIONS & LEVELS ON SITE BEFORE COMMENCING ANY WORK OR PREPARING ANY SHOP DRAWINGS.
FIGURED DIMENSIONS TAKE PRECEDENCE OVER MEASUREMENTS MANUALLY SCALED OFF DRAWINGS.
LARGE SCALE DWGS TAKE PRECEDENCE OVER SMALLER SCALE DWGS.

APARTMENT BUILDING


5 MACRAE ROAD
APPLECROSS

SECTION SHEET 3

BUILDING PERMIT

DRAWN	Author	DESIGNED	Designer
CHECKED	Checker		
DATE		PRINCIPAL	
PROJECT No.		DRAWING No.	REV.
		A4.03	**C**
		SCALE 1 : 100	

21/09/2026 10:21:55 PM

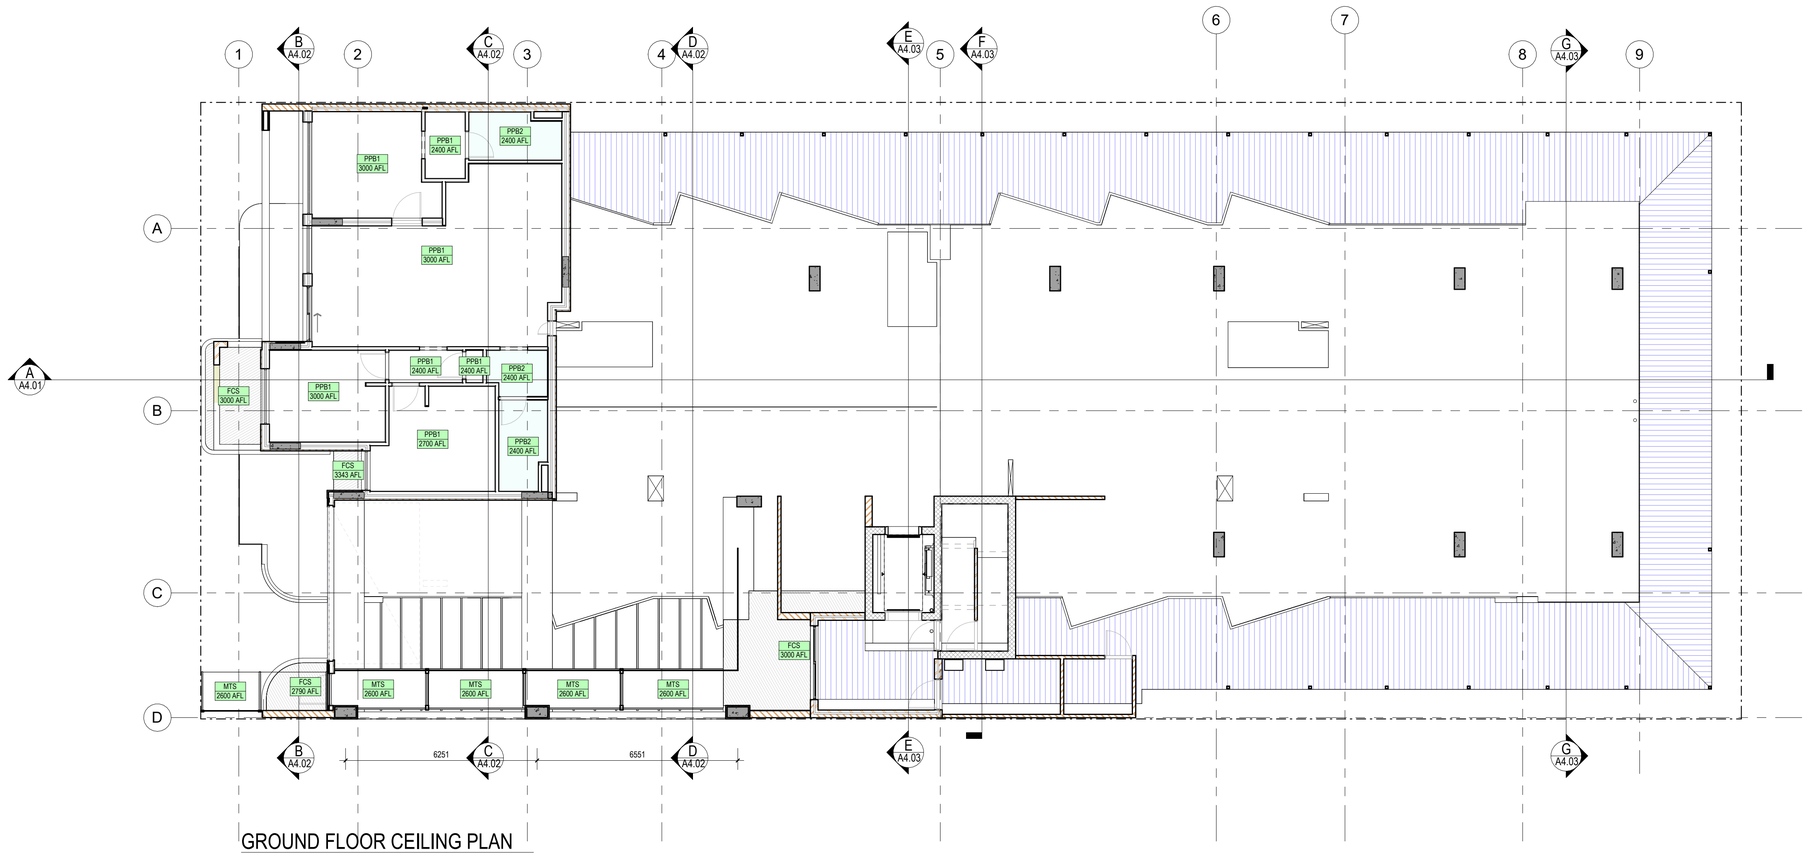

GROUND FLOOR CEILING PLAN

SCALE: 1 : 100

URBANIZE
(08) 6243 6405
0438420344
urbanize@urbanize.com.au

DATE Y.M.D	REV	REASON FOR ISSUE	BY
21.09.26	C	RE-ISSUED TO CONSULTANTS	RS
10.08.26	B	RESISSUED TO CONSULTANTS	RS
Date 1	A	ISSUED TO CONSULTANTS	

CONTRACTOR TO CHECK ALL DIMENSIONS & LEVELS ON SITE BEFORE COMMENCING ANY WORK OR PREPARING ANY SHOP DRAWINGS.
FIGURED DIMENSIONS TAKE PRECEDENCE OVER MEASUREMENTS MANUALLY SCALED OFF DRAWINGS.
LARGE SCALE DWGS TAKE PRECEDENCE OVER SMALLER SCALE DWGS.

APARTMENT BUILDING


5 MACRAE ROAD
APPLECROSS

PROPOSED RCP-GROUND FLOOR

BUILDING PERMIT

DRAWN	RS	DESIGNED	SM
CHECKED	Checker		
DATE		PRINCIPAL	
PROJECT No.		DRAWING No.	REV.
SCALE 1 : 100		A5.01	C

21/09/2026 10:21:56 PM

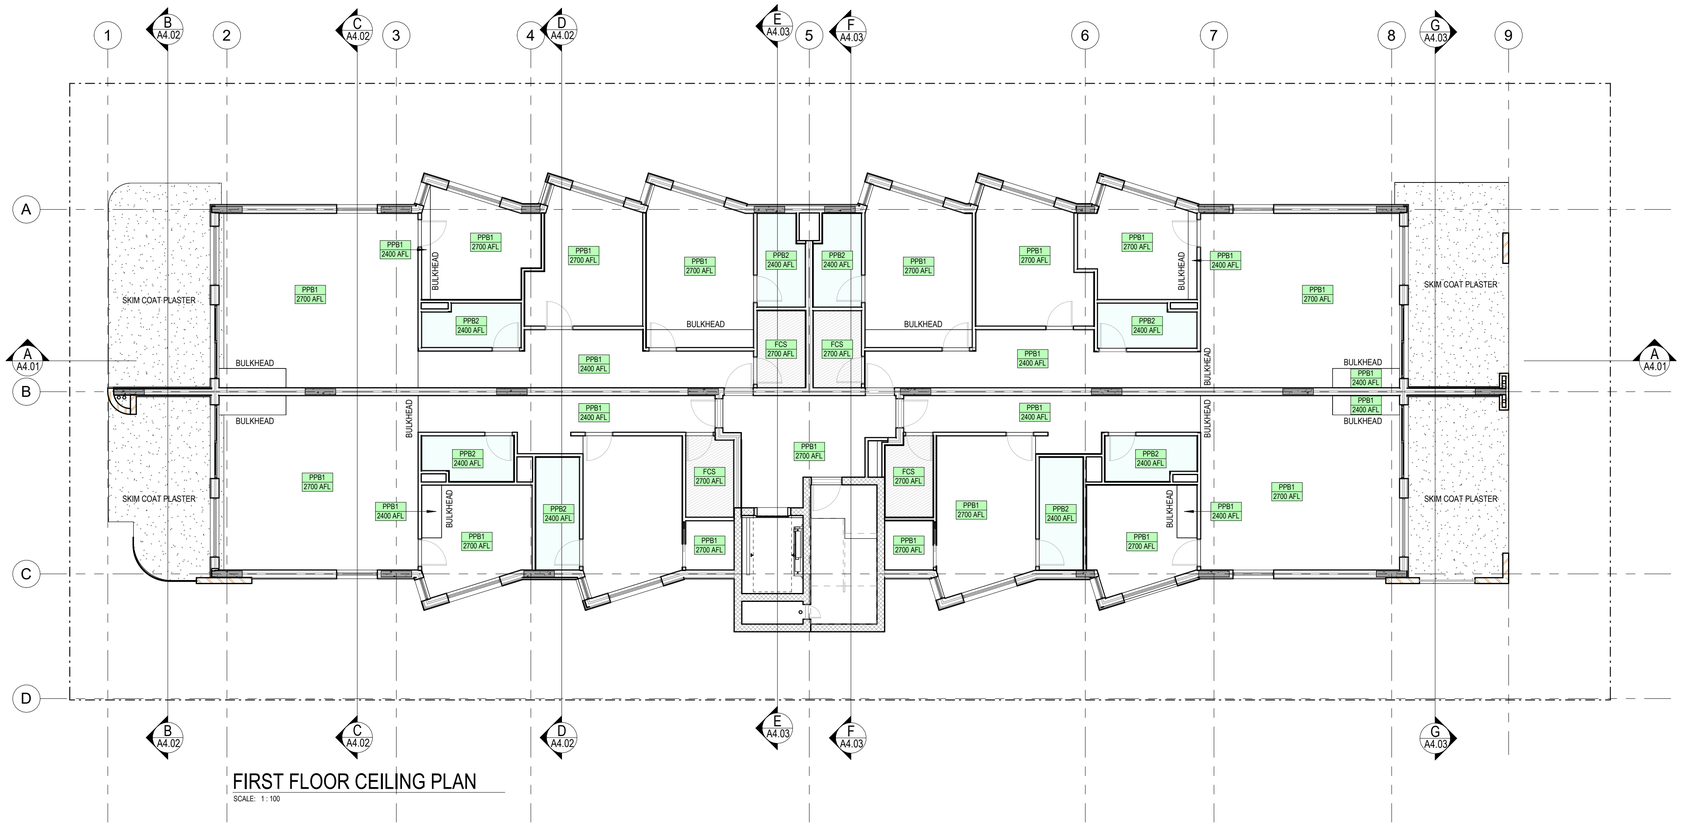

FIRST FLOOR CEILING PLAN

SCALE: 1 : 100

URBANIZE
(08) 6243 6405
0438420344
urbanize@urbanize.com.au

DATE Y.M.D	REV	REASON FOR ISSUE	BY
21.09.26	C	RE-ISSUED TO CONSULTANTS	RS
10.08.26	B	RESISSUED TO CONSULTANTS	RS
Date 1	A	ISSUED TO CONSULTANTS	

CONTRACTOR TO CHECK ALL DIMENSIONS & LEVELS ON SITE BEFORE COMMENCING ANY WORK OR PREPARING ANY SHOP DRAWINGS.
FIGURED DIMENSIONS TAKE PRECEDENCE OVER MEASUREMENTS MANUALLY SCALED OFF DRAWINGS.
LARGE SCALE DWGS TAKE PRECEDENCE OVER SMALLER SCALE DWGS.

APARTMENT BUILDING


5 MACRAE ROAD
APPLECROSS

PROPOSED RCP-FIRST FLOOR

BUILDING PERMIT

DRAWN	RS	DESIGNED	SM
CHECKED	Checker		
DATE		PRINCIPAL	
PROJECT No.		DRAWING No.	REV.
SCALE 1 : 100		A5.02	C

21/09/2026 10:21:56 PM

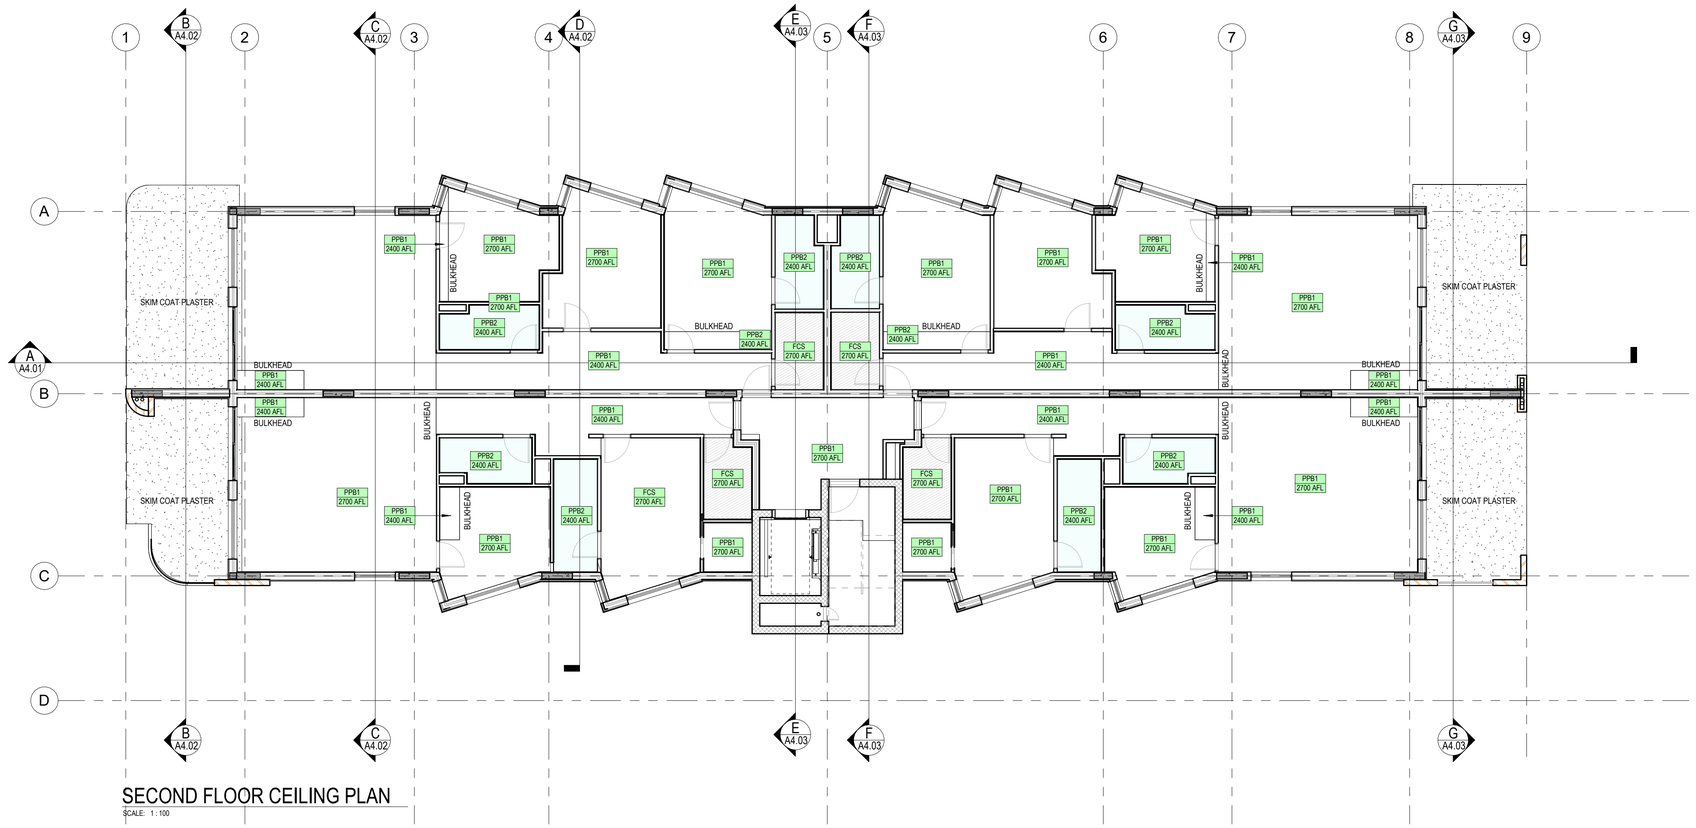

SECOND FLOOR CEILING PLAN

SCALE: 1 : 100

URBANIZE
(08) 6243 6405
0438420344
urbanize@urbanize.com.au

DATE Y.M.D	REV	REASON FOR ISSUE	BY
21.09.26	C	RE-ISSUED TO CONSULTANTS	RS
10.08.26	B	RESISSUED TO CONSULTANTS	RS
Date 1	A	ISSUED TO CONSULTANTS	

CONTRACTOR TO CHECK ALL DIMENSIONS & LEVELS ON SITE BEFORE COMMENCING ANY WORK OR PREPARING ANY SHOP DRAWINGS.
FIGURED DIMENSIONS TAKE PRECEDENCE OVER MEASUREMENTS MANUALLY SCALED OFF DRAWINGS.
LARGE SCALE DWGS TAKE PRECEDENCE OVER SMALLER SCALE DWGS.

APARTMENT BUILDING


5 MACRAE ROAD
APPLECROSS

PROPOSED RCP-SECOND FLOOR

BUILDING PERMIT

DRAWN	RS	DESIGNED	SM
CHECKED	Checker		
DATE		PRINCIPAL	
PROJECT No.		DRAWING No.	REV.
SCALE 1 : 100		A5.03	C

21/09/2026 10:21:57 PM

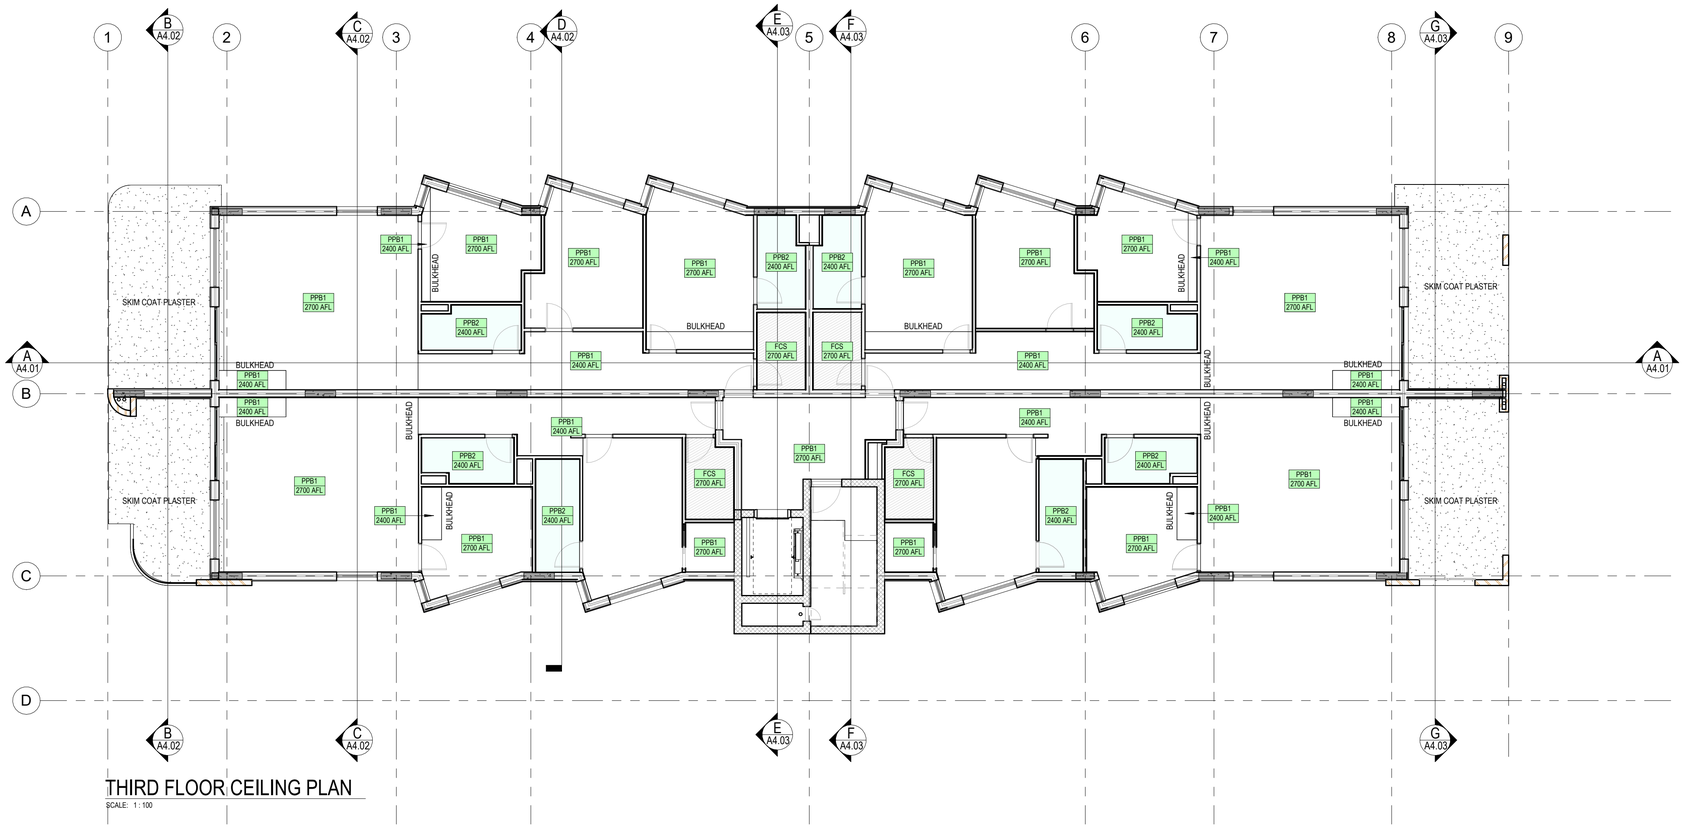

THIRD FLOOR CEILING PLAN

SCALE: 1 : 100

URBANIZE
(08) 6243 6405
0438420344
urbanize@urbanize.com.au

DATE Y.M.D	REV	REASON FOR ISSUE	BY
21.09.26	C	RE-ISSUED TO CONSULTANTS	RS
10.08.26	B	RESISSUED TO CONSULTANTS	RS
Date 1	A	ISSUED TO CONSULTANTS	

CONTRACTOR TO CHECK ALL DIMENSIONS & LEVELS ON SITE BEFORE COMMENCING ANY WORK OR PREPARING ANY SHOP DRAWINGS.
FIGURED DIMENSIONS TAKE PRECEDENCE OVER MEASUREMENTS MANUALLY SCALED OFF DRAWINGS.
LARGE SCALE DWGS TAKE PRECEDENCE OVER SMALLER SCALE DWGS.

APARTMENT BUILDING


5 MACRAE ROAD
APPLECROSS

PROPOSED RCP-THIRD FLOOR

BUILDING PERMIT

DRAWN	RS	DESIGNED	SM
CHECKED	Checker		
DATE		PRINCIPAL	
PROJECT No.		DRAWING No.	REV.
		A5.04	**C**
SCALE 1 : 100			

21/09/2026 10:21:57 PM

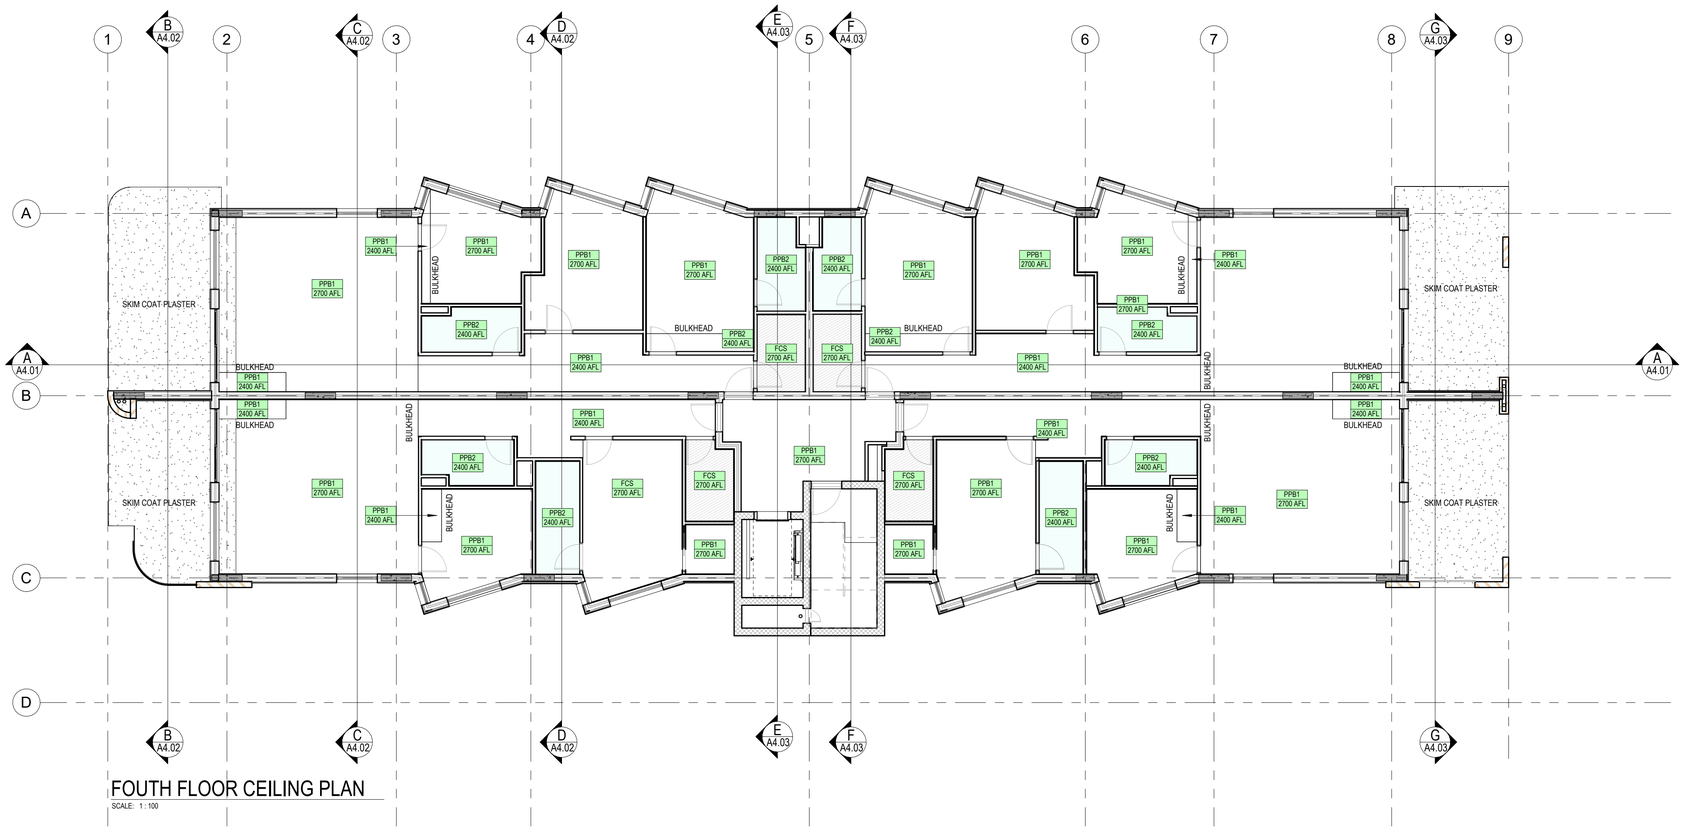

FOUTH FLOOR CEILING PLAN

SCALE: 1 : 100

URBANIZE
(08) 6243 6405
0438420344
urbanize@urbanize.com.au

DATE Y.M.D	REV	REASON FOR ISSUE	BY
21.09.26	C	RE-ISSUED TO CONSULTANTS	RS
10.08.26	B	RESISSUED TO CONSULTANTS	RS
Date 1	A	ISSUED TO CONSULTANTS	

CONTRACTOR TO CHECK ALL DIMENSIONS & LEVELS ON SITE BEFORE COMMENCING ANY WORK OR PREPARING ANY SHOP DRAWINGS.
FIGURED DIMENSIONS TAKE PRECEDENCE OVER MEASUREMENTS MANUALLY SCALED OFF DRAWINGS.
LARGE SCALE DWGS TAKE PRECEDENCE OVER SMALLER SCALE DWGS.

APARTMENT BUILDING


5 MACRAE ROAD
APPLECROSS

PROPOSED RCP-FOURTH FLOOR

BUILDING PERMIT

DRAWN	RS	DESIGNED	SM
CHECKED	Checker		
DATE		PRINCIPAL	
PROJECT No.		DRAWING No.	REV.
SCALE 1 : 100		A5.05	C

21/09/2026 10:21:58 PM

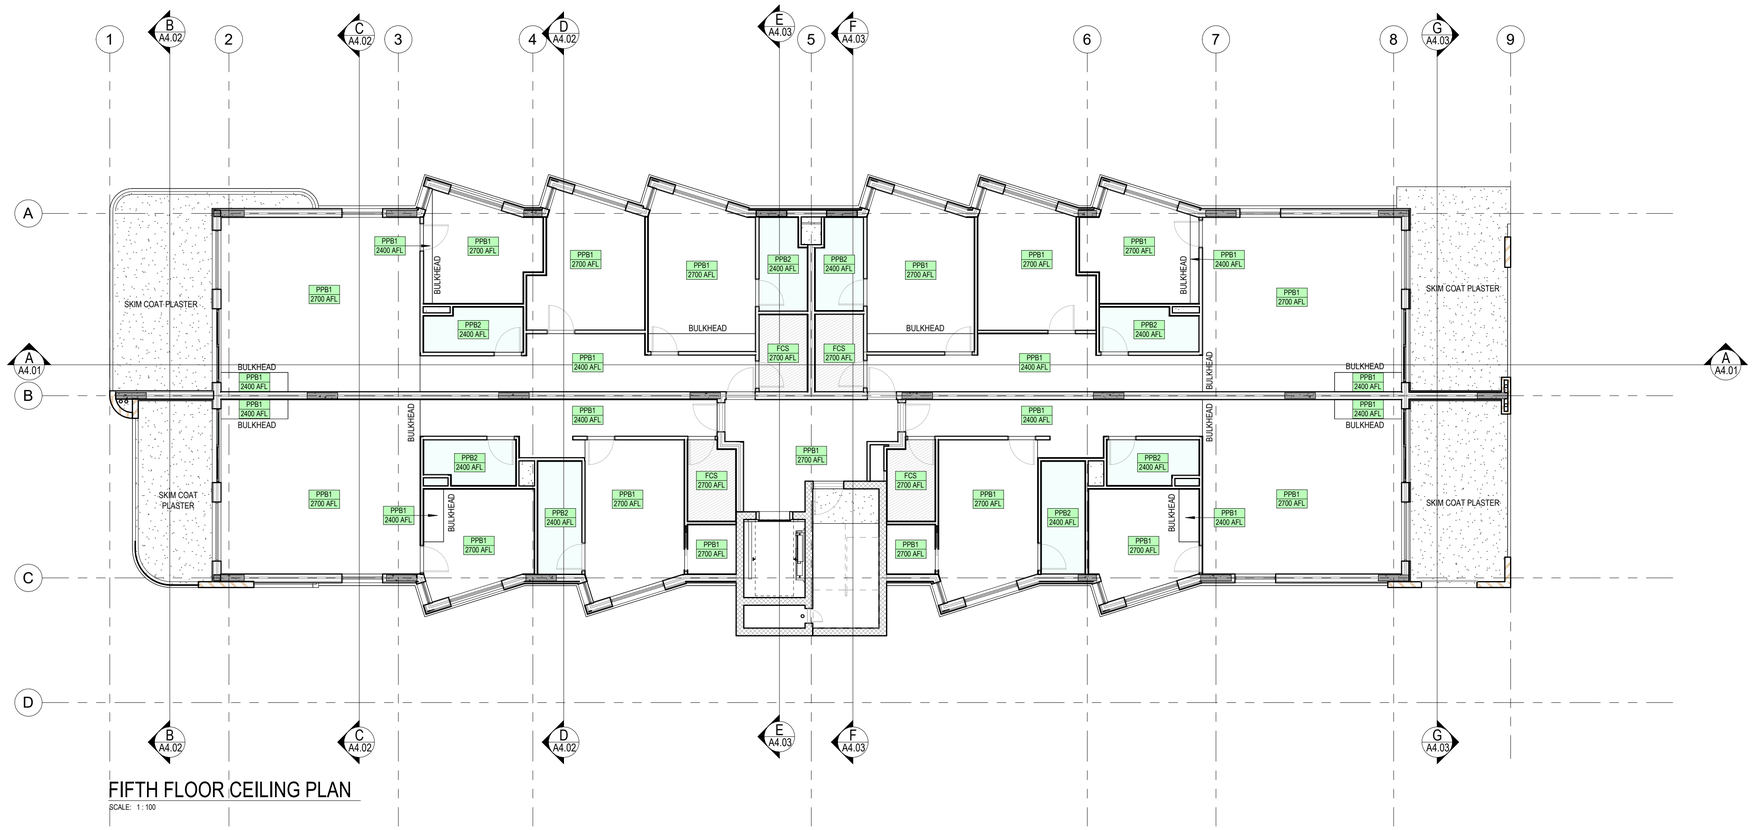

FIFTH FLOOR CEILING PLAN

SCALE: 1 : 100

URBANIZE
(08) 6243 6405
0438420344
urbanize@urbanize.com.au

DATE Y.M.D	REV	REASON FOR ISSUE	BY
21.09.26	C	RE-ISSUED TO CONSULTANTS	RS
10.08.26	B	RESISSUED TO CONSULTANTS	RS
Date 1	A	ISSUED TO CONSULTANTS	

CONTRACTOR TO CHECK ALL DIMENSIONS & LEVELS ON SITE BEFORE COMMENCING ANY WORK OR PREPARING ANY SHOP DRAWINGS.
FIGURED DIMENSIONS TAKE PRECEDENCE OVER MEASUREMENTS MANUALLY SCALED OFF DRAWINGS.
LARGE SCALE DWGS TAKE PRECEDENCE OVER SMALLER SCALE DWGS.

APARTMENT BUILDING

5 MACRAE ROAD
APPLECROSS

PROPOSED RCP-FIFTH FLOOR

BUILDING PERMIT

DRAWN	RS	DESIGNED	SM
CHECKED	Checker		
DATE		PRINCIPAL	
PROJECT No.		DRAWING No.	REV.
SCALE 1 : 100		A5.06	C

21/09/2026 10:21:59 PM



OPEN SPACE CEILING PLAN

SCALE: 1 : 100

URBANIZE
(08) 6243 6405
0438420344
urbanize@urbanize.com.au

DATE Y.M.D	REV	REASON FOR ISSUE	BY
21.09.26	C	RE-ISSUED TO CONSULTANTS	RS
10.08.26	B	RESISSUED TO CONSULTANTS	RS
Date 1	A	ISSUED TO CONSULTANTS	

CONTRACTOR TO CHECK ALL DIMENSIONS & LEVELS ON SITE BEFORE COMMENCING ANY WORK OR PREPARING ANY SHOP DRAWINGS.
FIGURED DIMENSIONS TAKE PRECEDENCE OVER MEASUREMENTS MANUALLY SCALED OFF DRAWINGS.
LARGE SCALE DWGS TAKE PRECEDENCE OVER SMALLER SCALE DWGS.

APARTMENT BUILDING


5 MACRAE ROAD
APPLECROSS

PROPOSED RCP-OPEN SPACE

BUILDING PERMIT

DRAWN	RS	DESIGNED	SM
CHECKED	Checker		
DATE		PRINCIPAL	
PROJECT No.		DRAWING No.	REV.
SCALE 1 : 100		A5.07	C

21/09/2026 10:21:59 PM

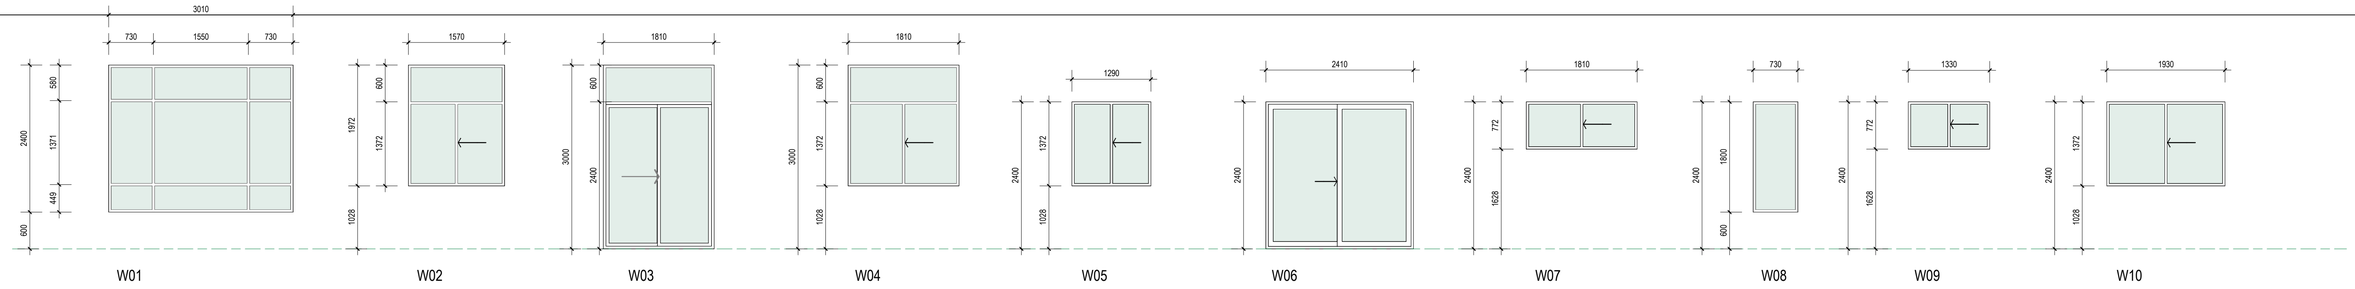

OPENING No	WINDOW TYPE	HEIGHT	WIDTH	HEAD HEIGHT	SILL HEIGHT	WIDOW STYLE	WINDOW FRAME	GLASS TYPE	COMMENTS
GOUND FLOOR									
G01	W01	1931	3010	3000	1069	3PANEL-DOUBLE TRANSOM	ALUMINIUM-POWDERCOAT	Glass, Clear Glazing, Low E	
G02	W02	1372	1570	2400	1028	DOUBLE FIXED	ALUMINIUM-POWDERCOAT	Glass, Clear Glazing, Low E	
G03	W03	2400	1810	2400	0	SLDR	ALUMINIUM-POWDERCOAT	Glass, Clear Glazing, Low E	
G04	W04	1372	1810	2400	1028	DOUBLE FIXED	ALUMINIUM-POWDERCOAT	Glass, Clear Glazing, Low E	
G05	W05	1372	1290	2400	1028	DOUBLE FIXED	ALUMINIUM-POWDERCOAT	Glass, Clear Glazing, Low E	
G06	W06	2400	2410	2400	0	SLDR	ALUMINIUM-POWDERCOAT	Glass, Clear Glazing, Low E	
FIRST FLOOR									
101	W07	772	1810	2400	1628	DOUBLE FIXED	ALUMINIUM-POWDERCOAT	Glass, Clear Glazing, Low E	
102	W08	1800	730	2400	600	SINGLE FIXED	ALUMINIUM-POWDERCOAT	Glass, Clear Glazing, Low E	
103	W07	772	1810	2400	1628	DOUBLE FIXED	ALUMINIUM-POWDERCOAT	Glass, Clear Glazing, Low E	
104	W08	1800	730	2400	600	SINGLE FIXED	ALUMINIUM-POWDERCOAT	Glass, Clear Glazing, Low E	
105	W09	772	1330	2400	1628	DOUBLE FIXED	ALUMINIUM-POWDERCOAT	Glass, Clear Glazing, Low E	
106	W10	1372	1930	2400	1028	DOUBLE FIXED	ALUMINIUM-POWDERCOAT	Glass, Clear Glazing, Low E	
107	W06	2400	2410	2400	0	SLDR	ALUMINIUM-POWDERCOAT	Glass, Clear Glazing, Low E	
108	W06	2400	2410	2400	0	SLDR	ALUMINIUM-POWDERCOAT	Glass, Clear Glazing, Low E	
109	W10	1372	1930	2400	1028	DOUBLE FIXED	ALUMINIUM-POWDERCOAT	Glass, Clear Glazing, Low E	
110	W09	772	1330	2400	1628	DOUBLE FIXED	ALUMINIUM-POWDERCOAT	Glass, Clear Glazing, Low E	
111	W08	1800	730	2400	600	SINGLE FIXED	ALUMINIUM-POWDERCOAT	Glass, Clear Glazing, Low E	
112	W07	772	1810	2400	1628	DOUBLE FIXED	ALUMINIUM-POWDERCOAT	Glass, Clear Glazing, Low E	
113	W08	1800	730	2400	600	SINGLE FIXED	ALUMINIUM-POWDERCOAT	Glass, Clear Glazing, Low E	
114	W07	772	1810	2400	1628	DOUBLE FIXED	ALUMINIUM-POWDERCOAT	Glass, Clear Glazing, Low E	
115	W08	1800	730	2400	600	SINGLE FIXED	ALUMINIUM-POWDERCOAT	Glass, Clear Glazing, Low E	
116	W07	772	1810	2400	1628	DOUBLE FIXED	ALUMINIUM-POWDERCOAT	Glass, Clear Glazing, Low E	
117	W08	1800	730	2400	600	SINGLE FIXED	ALUMINIUM-POWDERCOAT	Glass, Clear Glazing, Low E	
118	W07	772	1810	2400	1628	DOUBLE FIXED	ALUMINIUM-POWDERCOAT	Glass, Clear Glazing, Low E	
119	W08	1800	730	2400	600	SINGLE FIXED	ALUMINIUM-POWDERCOAT	Glass, Clear Glazing, Low E	
120	W07	772	1810	2400	1628	DOUBLE FIXED	ALUMINIUM-POWDERCOAT	Glass, Clear Glazing, Low E	
121	W08	1800	730	2400	600	SINGLE FIXED	ALUMINIUM-POWDERCOAT	Glass, Clear Glazing, Low E	
122	W07	772	1810	2400	1628	DOUBLE FIXED	ALUMINIUM-POWDERCOAT	Glass, Clear Glazing, Low E	
123	W09	772	1330	2400	1628	DOUBLE FIXED	ALUMINIUM-POWDERCOAT	Glass, Clear Glazing, Low E	
124	W10	1372	1930	2400	1028	DOUBLE FIXED	ALUMINIUM-POWDERCOAT	Glass, Clear Glazing, Low E	
125	W06	2400	2410	2400	0	SLDR	ALUMINIUM-POWDERCOAT	Glass, Clear Glazing, Low E	
126	W06	2400	2410	2400	0	SLDR	ALUMINIUM-POWDERCOAT	Glass, Clear Glazing, Low E	
127	W10	1372	1930	2400	1028	DOUBLE FIXED	ALUMINIUM-POWDERCOAT	Glass, Clear Glazing, Low E	
128	W09	772	1330	2400	1628	DOUBLE FIXED	ALUMINIUM-POWDERCOAT	Glass, Clear Glazing, Low E	
129	W07	772	1810	2400	1628	DOUBLE FIXED	ALUMINIUM-POWDERCOAT	Glass, Clear Glazing, Low E	
130	W08	1800	730	2400	600	SINGLE FIXED	ALUMINIUM-POWDERCOAT	Glass, Clear Glazing, Low E	
131	W07	772	1810	2400	1628	DOUBLE FIXED	ALUMINIUM-POWDERCOAT	Glass, Clear Glazing, Low E	
132	W08	1800	730	2400	600	SINGLE FIXED	ALUMINIUM-POWDERCOAT	Glass, Clear Glazing, Low E	
SECOND FLOOR									
201	W07	772	1810	2400	1628	DOUBLE FIXED	ALUMINIUM-POWDERCOAT	Glass, Clear Glazing, Low E	
202	W08	1800	730	2400	600	SINGLE FIXED	ALUMINIUM-POWDERCOAT	Glass, Clear Glazing, Low E	
203	W07	772	1810	2400	1628	DOUBLE FIXED	ALUMINIUM-POWDERCOAT	Glass, Clear Glazing, Low E	
204	W09	772	1330	2400	1628	DOUBLE FIXED	ALUMINIUM-POWDERCOAT	Glass, Clear Glazing, Low E	
204	W08	1800	730	2400	600	SINGLE FIXED	ALUMINIUM-POWDERCOAT	Glass, Clear Glazing, Low E	
206	W10	1372	1930	2400	1028	DOUBLE FIXED	ALUMINIUM-POWDERCOAT	Glass, Clear Glazing, Low E	
207	W06	2400	2410	2400	0	SLDR	ALUMINIUM-POWDERCOAT	Glass, Clear Glazing, Low E	
208	W06	2400	2410	2400	0	SLDR	ALUMINIUM-POWDERCOAT	Glass, Clear Glazing, Low E	
209	W10	1372	1930	2400	1028	DOUBLE FIXED	ALUMINIUM-POWDERCOAT	Glass, Clear Glazing, Low E	
210	W09	772	1330	2400	1628	DOUBLE FIXED	ALUMINIUM-POWDERCOAT	Glass, Clear Glazing, Low E	
211	W08	1800	730	2400	600	SINGLE FIXED	ALUMINIUM-POWDERCOAT	Glass, Clear Glazing, Low E	
213	W07	772	1810	2400	1628	DOUBLE FIXED	ALUMINIUM-POWDERCOAT	Glass, Clear Glazing, Low E	
214	W08	1800	730	2400	600	SINGLE FIXED	ALUMINIUM-POWDERCOAT	Glass, Clear Glazing, Low E	
215	W07	772	1810	2400	1628	DOUBLE FIXED	ALUMINIUM-POWDERCOAT	Glass, Clear Glazing, Low E	
216	W08	1800	730	2400	600	SINGLE FIXED	ALUMINIUM-POWDERCOAT	Glass, Clear Glazing, Low E	
217	W07	772	1810	2400	1628	DOUBLE FIXED	ALUMINIUM-POWDERCOAT	Glass, Clear Glazing, Low E	
218	W08	1800	730	2400	600	SINGLE FIXED	ALUMINIUM-POWDERCOAT	Glass, Clear Glazing, Low E	
219	W07	772	1810	2400	1628	DOUBLE FIXED	ALUMINIUM-POWDERCOAT	Glass, Clear Glazing, Low E	
220	W08	1800	730	2400	600	SINGLE FIXED	ALUMINIUM-POWDERCOAT	Glass, Clear Glazing, Low E	
221	W07	772	1810	2400	1628	DOUBLE FIXED	ALUMINIUM-POWDERCOAT	Glass, Clear Glazing, Low E	
222	W08	1800	730	2400	600	SINGLE FIXED	ALUMINIUM-POWDERCOAT	Glass, Clear Glazing, Low E	
223	W07	772	1810	2400	1628	DOUBLE FIXED	ALUMINIUM-POWDERCOAT	Glass, Clear Glazing, Low E	
224	W09	772	1330	2400	1628	DOUBLE FIXED	ALUMINIUM-POWDERCOAT	Glass, Clear Glazing, Low E	
225	W10	1372	1930	2400	1028	DOUBLE FIXED	ALUMINIUM-POWDERCOAT	Glass, Clear Glazing, Low E	
226	W06	2400	2410	2400	0	SLDR	ALUMINIUM-POWDERCOAT	Glass, Clear Glazing, Low E	
227	W06	2400	2410	2400	0	SLDR	ALUMINIUM-POWDERCOAT	Glass, Clear Glazing, Low E	
228	W10	1372	1930	2400	1028	DOUBLE FIXED	ALUMINIUM-POWDERCOAT	Glass, Clear Glazing, Low E	
229	W09	772	1330	2400	1628	DOUBLE FIXED	ALUMINIUM-POWDERCOAT	Glass, Clear Glazing, Low E	
230	W07	772	1810	2400	1628	DOUBLE FIXED	ALUMINIUM-POWDERCOAT	Glass, Clear Glazing, Low E	
231	W08	1800	730	2400	600	SINGLE FIXED	ALUMINIUM-POWDERCOAT	Glass, Clear Glazing, Low E	
232	W07	772	1810	2400	1628	DOUBLE FIXED	ALUMINIUM-POWDERCOAT	Glass, Clear Glazing, Low E	
233	W08	1800	730	2400	600	SINGLE FIXED	ALUMINIUM-POWDERCOAT	Glass, Clear Glazing, Low E	
THIRD FLOOR									
301	W07	772	1810	2400	1628	DOUBLE FIXED	ALUMINIUM-POWDERCOAT	Glass, Clear Glazing, Low E	
302	W08	1800	730	2400	600	SINGLE FIXED	ALUMINIUM-POWDERCOAT	Glass, Clear Glazing, Low E	
303	W07	772	1810	2400	1628	DOUBLE FIXED	ALUMINIUM-POWDERCOAT	Glass, Clear Glazing, Low E	
304	W08	1800	730	2400	600	SINGLE FIXED	ALUMINIUM-POWDERCOAT	Glass, Clear Glazing, Low E	
305	W09	772	1330	2400	1628	DOUBLE FIXED	ALUMINIUM-POWDERCOAT	Glass, Clear Glazing, Low E	
306	W10	1372	1930	2400	1028	DOUBLE FIXED	ALUMINIUM-POWDERCOAT	Glass, Clear Glazing, Low E	
307	W06	2400	2410	2400	0	SLDR	ALUMINIUM-POWDERCOAT	Glass, Clear Glazing, Low E	
307	W06	2400	2410	2400	0	SLDR	ALUMINIUM-POWDERCOAT	Glass, Clear Glazing, Low E	
309	W10	1372	1930	2400	1028	DOUBLE FIXED	ALUMINIUM-POWDERCOAT	Glass, Clear Glazing, Low E	
310	W09	772	1330	2400	1628	DOUBLE FIXED	ALUMINIUM-POWDERCOAT	Glass, Clear Glazing, Low E	
311	W08	1800	730	2400	600	SINGLE FIXED	ALUMINIUM-POWDERCOAT	Glass, Clear Glazing, Low E	
312	W07	772	1810	2400	1628	DOUBLE FIXED	ALUMINIUM-POWDERCOAT	Glass, Clear Glazing, Low E	
313	W08	1800	730	2400	600	SINGLE FIXED	ALUMINIUM-POWDERCOAT	Glass, Clear Glazing, Low E	
314	W07	772	1810	2400	1628	DOUBLE FIXED	ALUMINIUM-POWDERCOAT	Glass, Clear Glazing, Low E	
315	W08	1800	730	2400	600	SINGLE FIXED	ALUMINIUM-POWDERCOAT	Glass, Clear Glazing, Low E	
316	W07	772	1810	2400	1628	DOUBLE FIXED	ALUMINIUM-POWDERCOAT	Glass, Clear Glazing, Low E	
317	W08	1800	730	2400	600	SINGLE FIXED	ALUMINIUM-POWDERCOAT	Glass, Clear Glazing, Low E	
318	W07	772	1810	2400	1628	DOUBLE FIXED	ALUMINIUM-POWDERCOAT	Glass, Clear Glazing, Low E	
319	W08	1800	730	2400	600	SINGLE FIXED	ALUMINIUM-POWDERCOAT	Glass, Clear Glazing, Low E	
320	W07	772	1810	2400	1628	DOUBLE FIXED	ALUMINIUM-POWDERCOAT	Glass, Clear Glazing, Low E	
321	W08	1800	730	2400	600	SINGLE FIXED	ALUMINIUM-POWDERCOAT	Glass, Clear Glazing, Low E	
322	W07	772	1810	2400	1628	DOUBLE FIXED	ALUMINIUM-POWDERCOAT	Glass, Clear Glazing, Low E	
323	W09	772	1330	2400	1628	DOUBLE FIXED	ALUMINIUM-POWDERCOAT	Glass, Clear Glazing, Low E	
324	W10	1372	1930	2400	1028	DOUBLE FIXED	ALUMINIUM-POWDERCOAT	Glass, Clear Glazing, Low E	
325	W06	2400	2410	2400	0	SLDR	ALUMINIUM-POWDERCOAT	Glass, Clear Glazing, Low E	
326	W06	2400	2410	2400	0	SLDR	ALUMINIUM-POWDERCOAT	Glass, Clear Glazing, Low E	
327	W10	1372	1930	2400	1028	DOUBLE FIXED	ALUMINIUM-POWDERCOAT	Glass, Clear Glazing, Low E	
328	W09	772	1330	2400	1628	DOUBLE FIXED	ALUMINIUM-POWDERCOAT	Glass, Clear Glazing, Low E	
329	W07	772	1810	2400	1628	DOUBLE FIXED	ALUMINIUM-POWDERCOAT	Glass, Clear Glazing, Low E	
330	W08	1800	730	2400	600	SINGLE FIXED	ALUMINIUM-POWDERCOAT	Glass, Clear Glazing, Low E	
331	W07	772	1810	2400	1628	DOUBLE FIXED	ALUMINIUM-POWDERCOAT	Glass, Clear Glazing, Low E	
332	W08	1800	730	2400	600	SINGLE FIXED	ALUMINIUM-POWDERCOAT	Glass, Clear Glazing, Low E	
FOURTH FLOOR									
401	W07	772	1810	2400	1628	DOUBLE FIXED	ALUMINIUM-POWDERCOAT	Glass, Clear Glazing, Low E	
402	W08	1800	730	2400	600	SINGLE FIXED	ALUMINIUM-POWDERCOAT	Glass, Clear Glazing, Low E	
403	W07	772	1810	2400	1628	DOUBLE FIXED	ALUMINIUM-POWDERCOAT	Glass, Clear Glazing, Low E	
404	W08	1800	730	2400	600	SINGLE FIXED	ALUMINIUM-POWDERCOAT	Glass, Clear Glazing, Low E	
405	W09	772	1330	2400	1628	DOUBLE FIXED	ALUMINIUM-POWDERCOAT	Glass, Clear Glazing, Low E	
406	W10	1372	1930	2400	1028	DOUBLE FIXED	ALUMINIUM-POWDERCOAT	Glass, Clear Glazing, Low E	
407	W06	2400	2410	2400	0	SLDR	ALUMINIUM-POWDERCOAT	Glass, Clear Glazing, Low E	
408	W06	2400	2410	2400	0	SLDR	ALUMINIUM-POWDERCOAT	Glass, Clear Glazing, Low E	
409	W10	1372	1930	2400	1028	DOUBLE FIXED	ALUMINIUM-POWDERCOAT	Glass, Clear Glazing, Low E	
410	W09	772	1330	2400	1628	DOUBLE FIXED	ALUMINIUM-POWDERCOAT	Glass, Clear Glazing, Low E	
411	W08	1800	730	2400	600	SINGLE FIXED	ALUMINIUM-POWDERCOAT	Glass, Clear Glazing, Low E	
412	W07	772	1810	2400	1628	DOUBLE FIXED	ALUMINIUM-POWDERCOAT	Glass, Clear Glazing, Low E	
413	W08	1800	730	2400	600	SINGLE FIXED	ALUMINIUM-POWDERCOAT	Glass, Clear Glazing, Low E	
414	W07	772	1810	2400	1628	DOUBLE FIXED	ALUMINIUM-POWDERCOAT	Glass, Clear Glazing, Low E	
415	W08	1800	730	2400	600	SINGLE FIXED	ALUMINIUM-POWDERCOAT	Glass, Clear Glazing, Low E	
416	W07	772	1810	2400	1628	DOUBLE FIXED	ALUMINIUM-POWDERCOAT	Glass, Clear Glazing, Low E	
417	W08	1800	730	2400	600	SINGLE FIXED	ALUMINIUM-POWDERCOAT	Glass, Clear Glazing, Low E	
418	W07	772	1810	2400	1628	DOUBLE FIXED	ALUMINIUM-POWDERCOAT	Glass, Clear Glazing, Low E	
419	W08	1800	730	2400	600	SINGLE FIXED	ALUMINIUM-POWDERCOAT	Glass, Clear Glazing, Low E	
420	W07	772	1810	2400	1628	DOUBLE FIXED	ALUMINIUM-POWDERCOAT	Glass, Clear Glazing, Low E	
421	W08	1800	730	2400	600	SINGLE FIXED	ALUMINIUM-POWDERCOAT	Glass, Clear Glazing, Low E	
422	W07	772	1810	2400	1628	DOUBLE FIXED	ALUMINIUM-POWDERCOAT	Glass, Clear Glazing, Low E	
423	W09	772	1330	2400	1628	DOUBLE FIXED	ALUMINIUM-POWDERCOAT	Glass, Clear Glazing, Low E	
424	W10	1372	1930	2400	1028	DOUBLE FIXED	ALUMINIUM-POWDERCOAT	Glass, Clear Glazing, Low E	
425	W06	2400	2410	2400	0	SLDR	ALUMINIUM-POWDERCOAT	Glass, Clear Glazing, Low E	
426	W06	2400	2410	2400	0	SLDR	ALUMINIUM-POWDERCOAT	Glass, Clear Glazing, Low E	
427	W10	1372	1930	2400	1028	DOUBLE FIXED	ALUMINIUM-POWDERCOAT	Glass, Clear Glazing, Low E	
428	W09	772	1330	2400	1628	DOUBLE FIXED	ALUMINIUM-POWDERCOAT	Glass, Clear Glazing, Low E	
429	W07	772	1810	2400	1628	DOUBLE FIXED	ALUMINIUM-POWDERCOAT	Glass, Clear Glazing, Low E	
430	W08	1800	730	2400	600	SINGLE FIXED	ALUMINIUM-POWDERCOAT	Glass, Clear Glazing, Low E	
431	W07	772	1810	2400	1628	DOUBLE FIXED	ALUMINIUM-POWDERCOAT	Glass, Clear Glazing, Low E	
432	W08	1800	730	2400	600	SINGLE FIXED	ALUMINIUM-POWDERCOAT	Glass, Clear Glazing, Low E	
FIFTH FLOOR									
501	W07	772	1810	2400	1628	DOUBLE FIXED	ALUMINIUM-POWDERCOAT	Glass, Clear Glazing, Low E	
502	W08	1800	730	2400	600	SINGLE FIXED	ALUMINIUM-POWDERCOAT	Glass, Clear Glazing, Low E	
503	W07	772	1810	2400	1628	DOUBLE FIXED	ALUMINIUM-POWDERCOAT	Glass, Clear Glazing, Low E	
504	W08	1800	730	2400	600	SINGLE FIXED	ALUMINIUM-POWDERCOAT	Glass, Clear Glazing, Low E	
506	W09	772	1330	2400	1628	DOUBLE FIXED	ALUMINIUM-POWDERCOAT	Glass, Clear Glazing, Low E	
507	W10	1372	1930	2400	1028	DOUBLE FIXED	ALUMINIUM-POWDERCOAT	Glass, Clear Glazing, Low E	
508	W06	2400	2410	2400	0	SLDR	ALUMINIUM-POWDERCOAT	Glass, Clear Glazing, Low E	
509	W06	2400	2410	2400	0	SLDR	ALUMINIUM-POWDERCOAT	Glass, Clear Glazing, Low E	
510	W10	1372	1930	2400	1028	DOUBLE FIXED	ALUMINIUM-POWDERCOAT	Glass, Clear Glazing, Low E	
511	W09	772	1330	2400	1628	DOUBLE FIXED	ALUMINIUM-POWDERCOAT	Glass, Clear Glazing, Low E	
512	W08	1800	730	2400	600	SINGLE FIXED	ALUMINIUM-POWDERCOAT	Glass, Clear Glazing, Low E	
513	W07	772	1810	2400	1628	DOUBLE FIXED	ALUMINIUM-POWDERCOAT	Glass, Clear Glazing, Low E	
514	W08	1800	730	2400	600	SINGLE FIXED	ALUMINIUM-POWDERCOAT	Glass, Clear Glazing, Low E	
515	W07	772	1810	2400	1628	DOUBLE FIXED	ALUMINIUM-POWDERCOAT	Glass, Clear Glazing, Low E	
516	W08	1800	730	2400	600	SINGLE FIXED	ALUMINIUM-POWDERCOAT	Glass, Clear Glazing, Low E	
517	W07	772	1810	2400	1628	DOUBLE FIXED	ALUMINIUM-POWDERCOAT	Glass, Clear Glazing, Low E	
518	W08	1800	730	2400	600	SINGLE FIXED	ALUMINIUM-POWDERCOAT	Glass, Clear Glazing, Low E	
519	W07	772	1810	2400	1628	DOUBLE FIXED	ALUMINIUM-POWDERCOAT	Glass, Clear Glazing, Low E	
520	W08	1800	730	2400	600	SINGLE FIXED	ALUMINIUM-POWDERCOAT	Glass, Clear Glazing, Low E	
521	W07	772	1810	2400	1628	DOUBLE FIXED	ALUMINIUM-POWDERCOAT	Glass, Clear Glazing, Low E	
522	W08	1800	730	2400	600	SINGLE FIXED	ALUMINIUM-POWDERCOAT	Glass, Clear Glazing, Low E	
523	W07	772	1810	2400	1628	DOUBLE FIXED	ALUMINIUM-POWDERCOAT	Glass, Clear Glazing, Low E	
524	W09	772	1330	2400	1628	DOUBLE FIXED	ALUMINIUM-POWDERCOAT	Glass, Clear Glazing, Low E	
525	W10	1372	1930	2400	1028	DOUBLE FIXED	ALUMINIUM-POWDERCOAT	Glass, Clear Glazing, Low E	
526	W06	2400	2410	2400	0	SLDR	ALUMINIUM-POWDERCOAT	Glass, Clear Glazing, Low E	
527	W06	2400	2410	2400	0	SLDR	ALUMINIUM-POWDERCOAT	Glass, Clear Glazing, Low E	
528	W10	1372	1930	2400	1028	DOUBLE FIXED	ALUMINIUM-POWDERCOAT	Glass, Clear Glazing, Low E	
529	W09	772	1330	2400	1628	DOUBLE FIXED	ALUMINIUM-POWDERCOAT	Glass, Clear Glazing, Low E	
530	W07	772	1810	2400	1628	DOUBLE FIXED	ALUMINIUM-POWDERCOAT	Glass, Clear Glazing, Low E	
531	W08	1800	730	2400	600	SINGLE FIXED	ALUMINIUM-POWDERCOAT	Glass, Clear Glazing, Low E	
532	W07	772	1810	2400	1628	DOUBLE FIXED	ALUMINIUM-POWDERCOAT	Glass, Clear Glazing, Low E	
533	W08	1800	730	2400	600	SINGLE FIXED	ALUMINIUM-POWDERCOAT	Glass, Clear Glazing, Low E	

URBANIZE
(08) 6243 6405
0438420344
urbanize@urbanize.com.au

DATE Y.M.D	REV	REASON FOR ISSUE	BY
21.09.26	A	RE-ISSUED TO CONSULTANTS	RS

CONTRACTOR TO CHECK ALL DIMENSIONS & LEVELS ON SITE BEFORE COMMENCING ANY WORK OR PREPARING ANY SHOP DRAWINGS.
FIGURED DIMENSIONS TAKE PRECEDENCE OVER MEASUREMENTS MANUALLY SCALED OFF DRAWINGS.
LARGE SCALE DWGS TAKE PRECEDENCE OVER SMALLER SCALE DWGS.

APARTMENT BUILDING

5 MACRAE ROAD
APPLECROSS

WINDOW SCHEDULE

BUILDING PERMIT

DRAWN	Author	DESIGNED	Designer
CHECKED	Checker		
DATE		PRINCIPAL	
PROJECT No.		DRAWING No.	REV.
SCALE 1 : 50		A7.01	A

21/09/2026 10:21:59 PM